TREMONT TOWER @ SG HIGHWAY

BROCHURE


Date - 19-11-2024

INI DESIGN STUDIO

TREMONT

VISION FOR EXCELLENCE

GROUND FLOOR PLAN

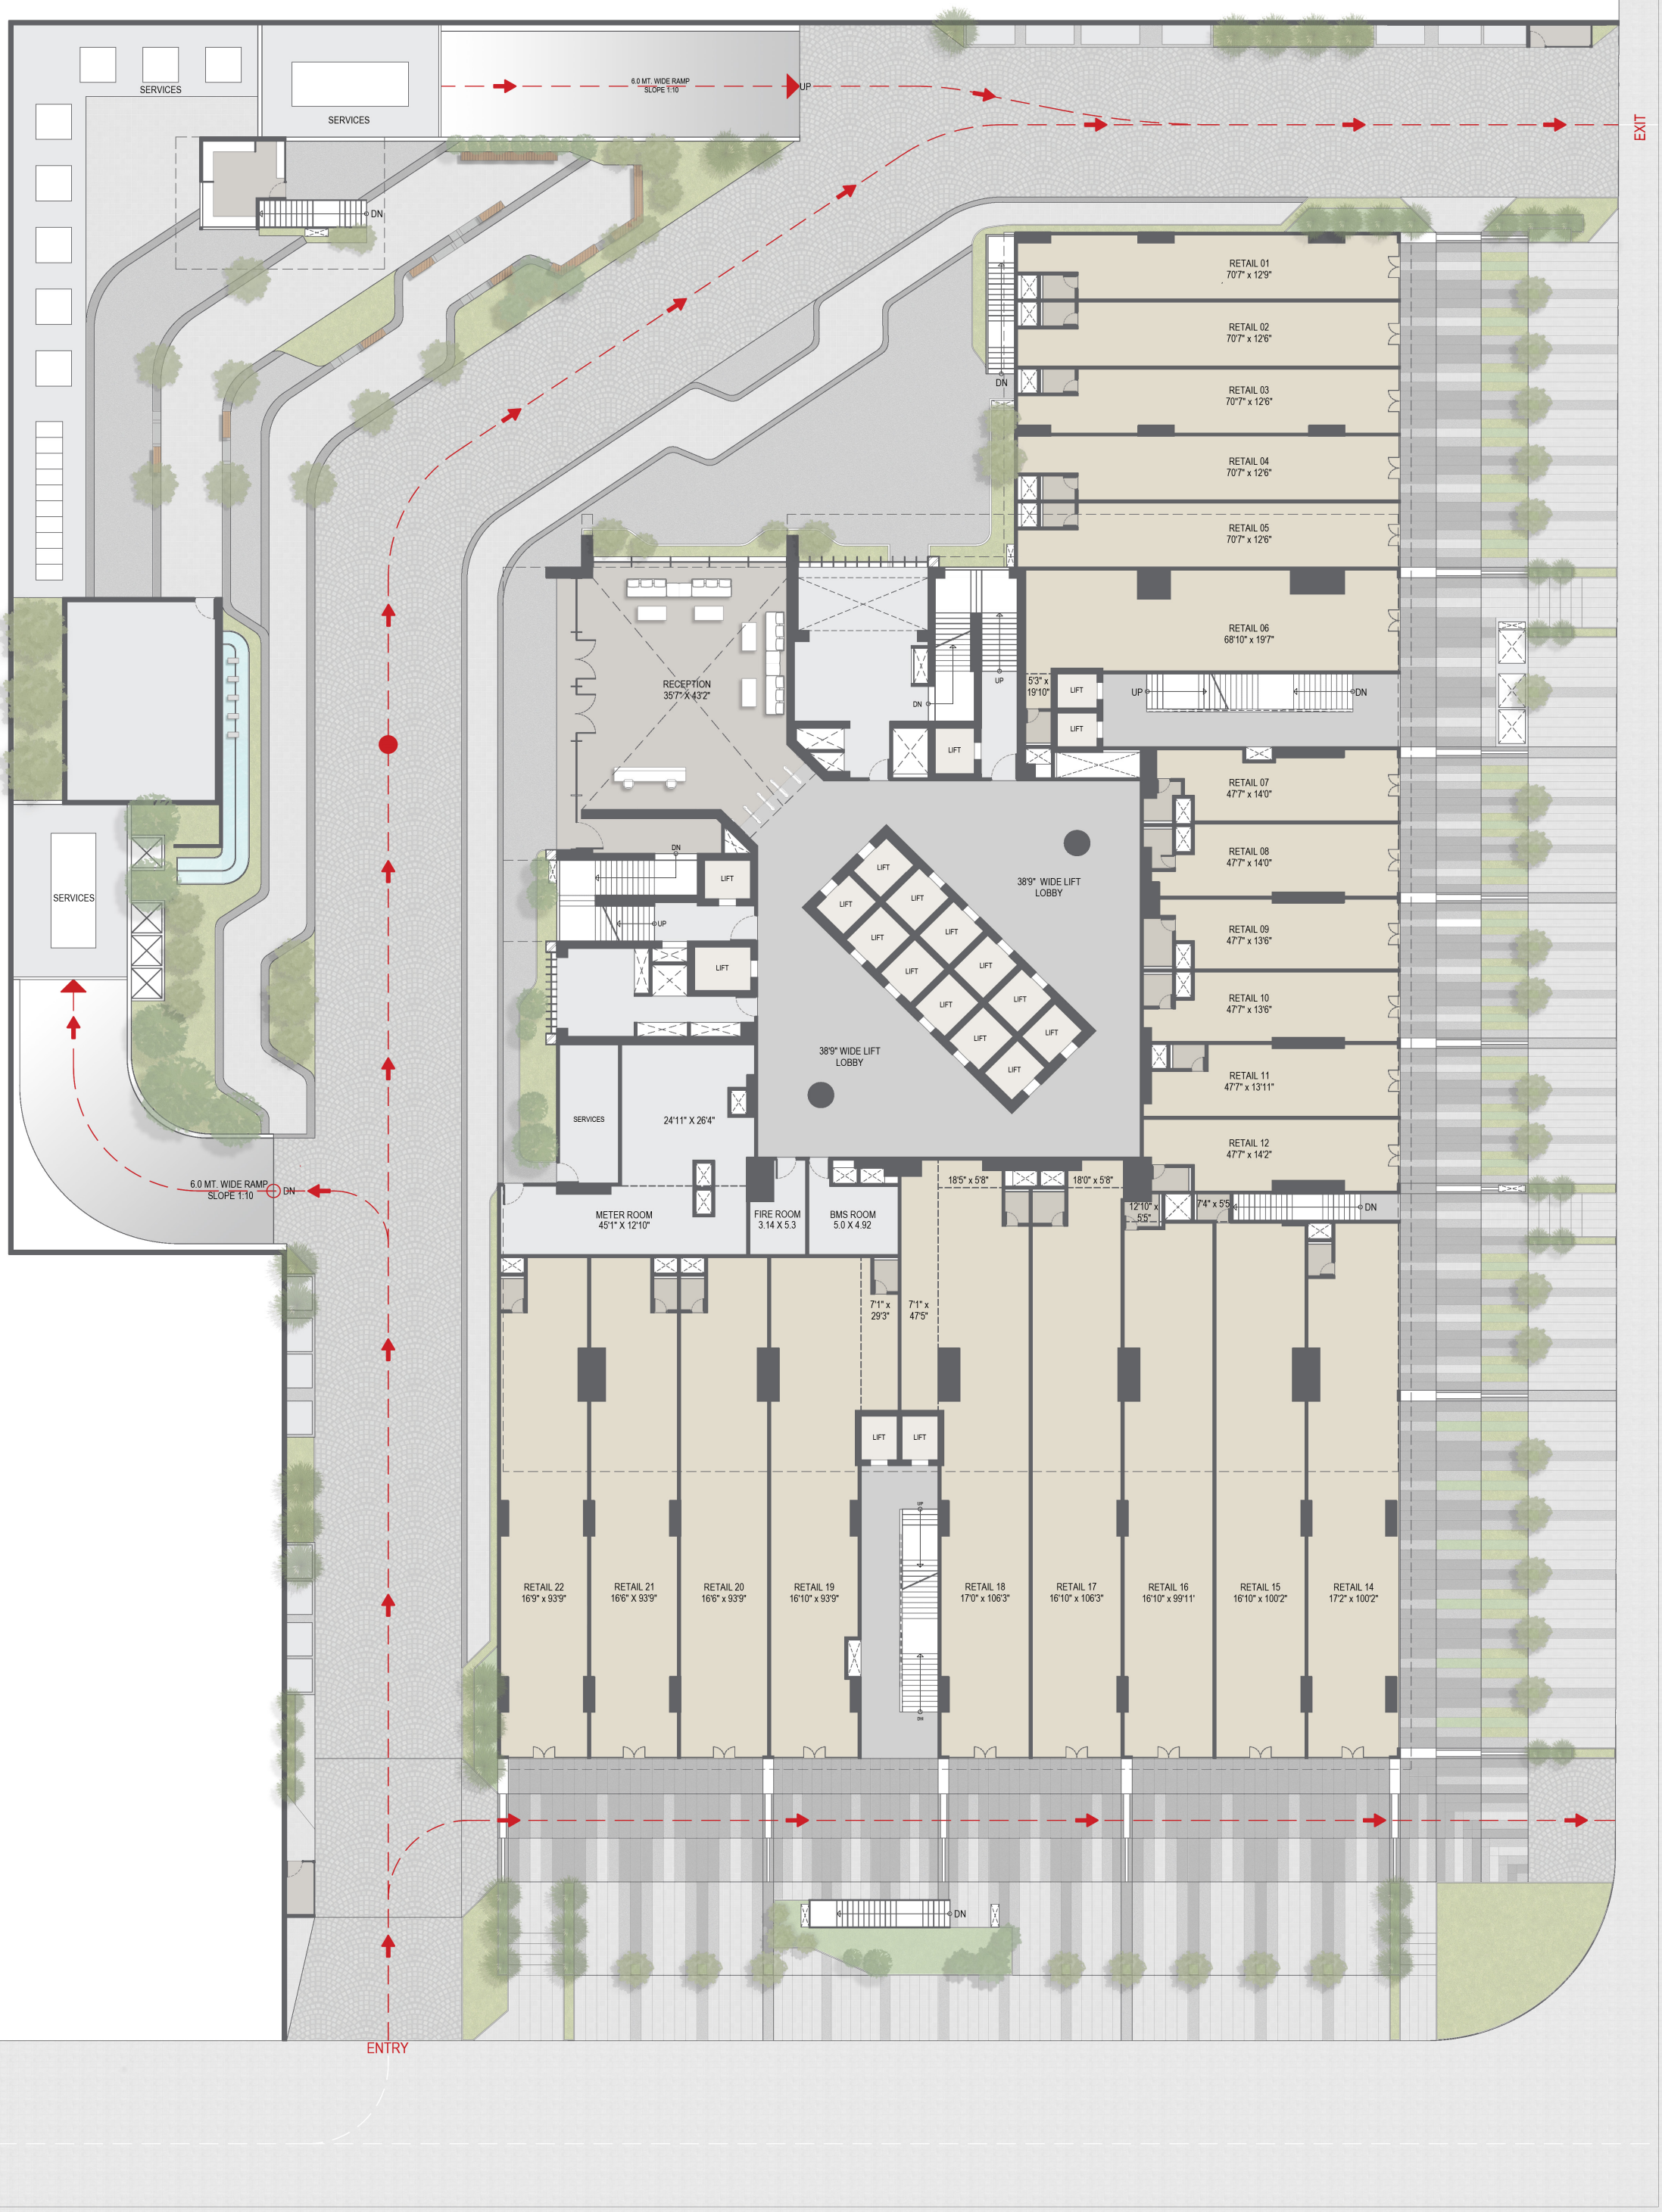


1st FLOOR PLAN




2nd FLOOR PLAN



3rd FLOOR PLAN

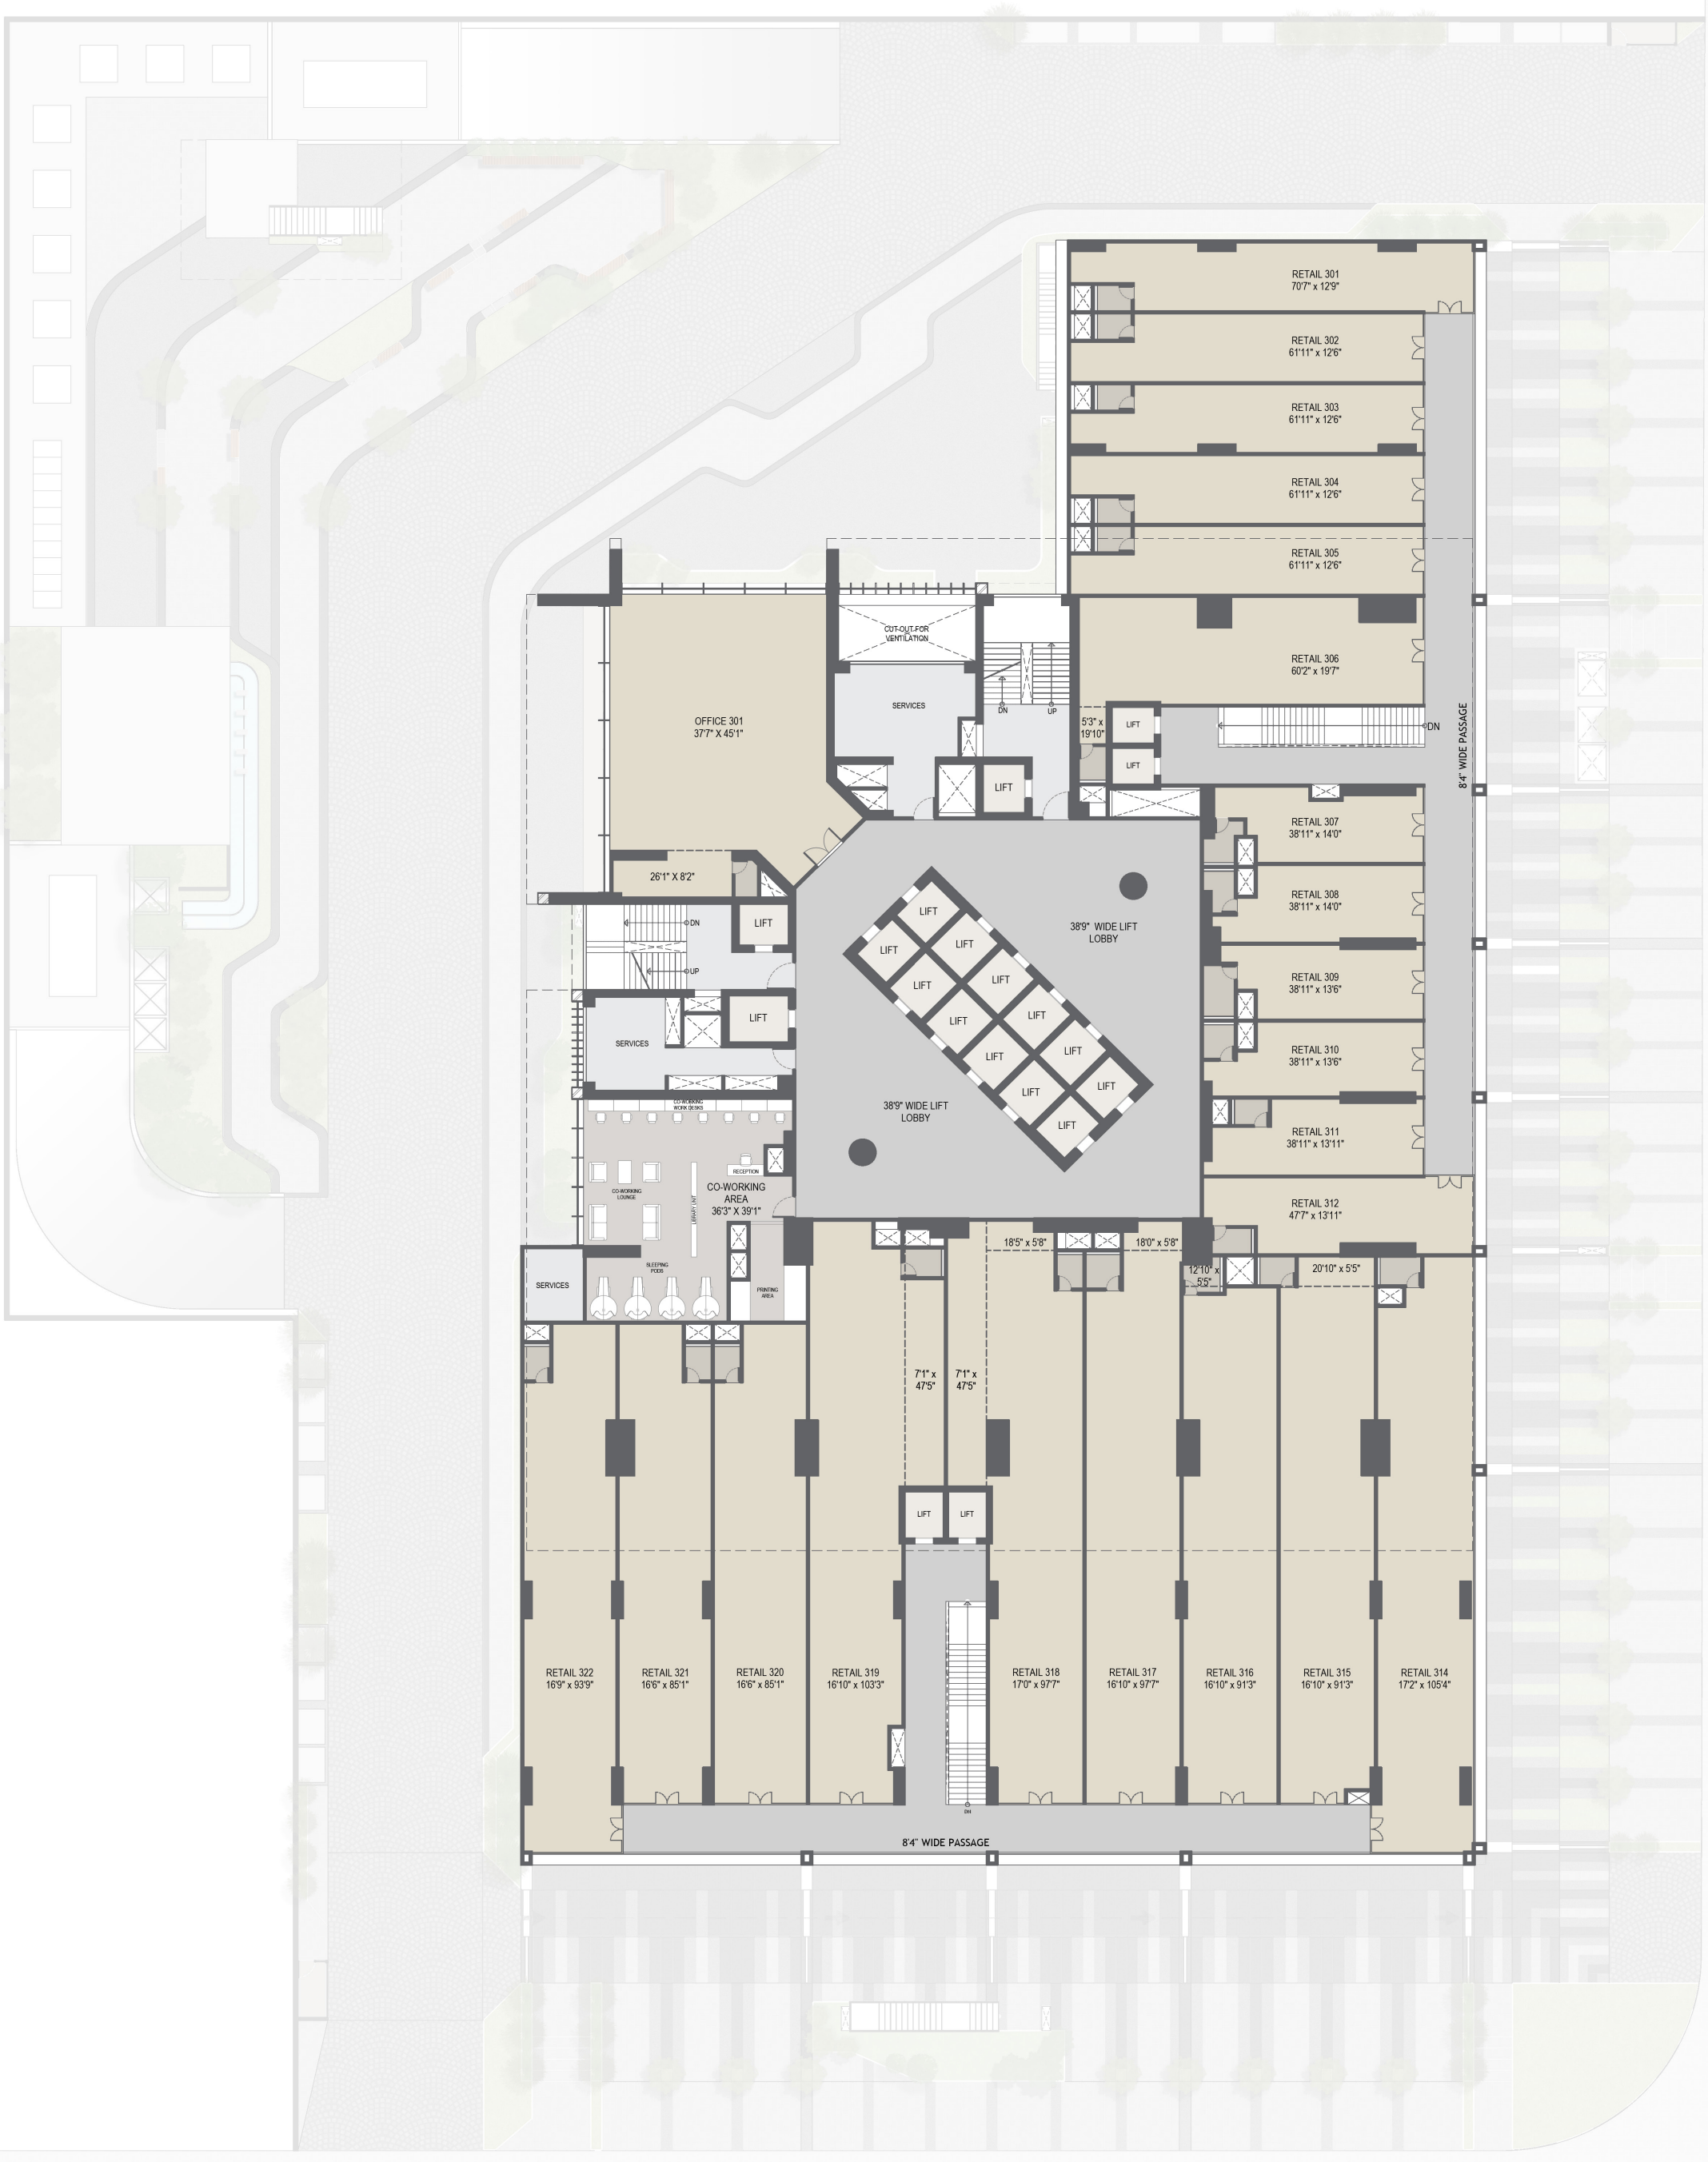

4th FLOOR PLAN

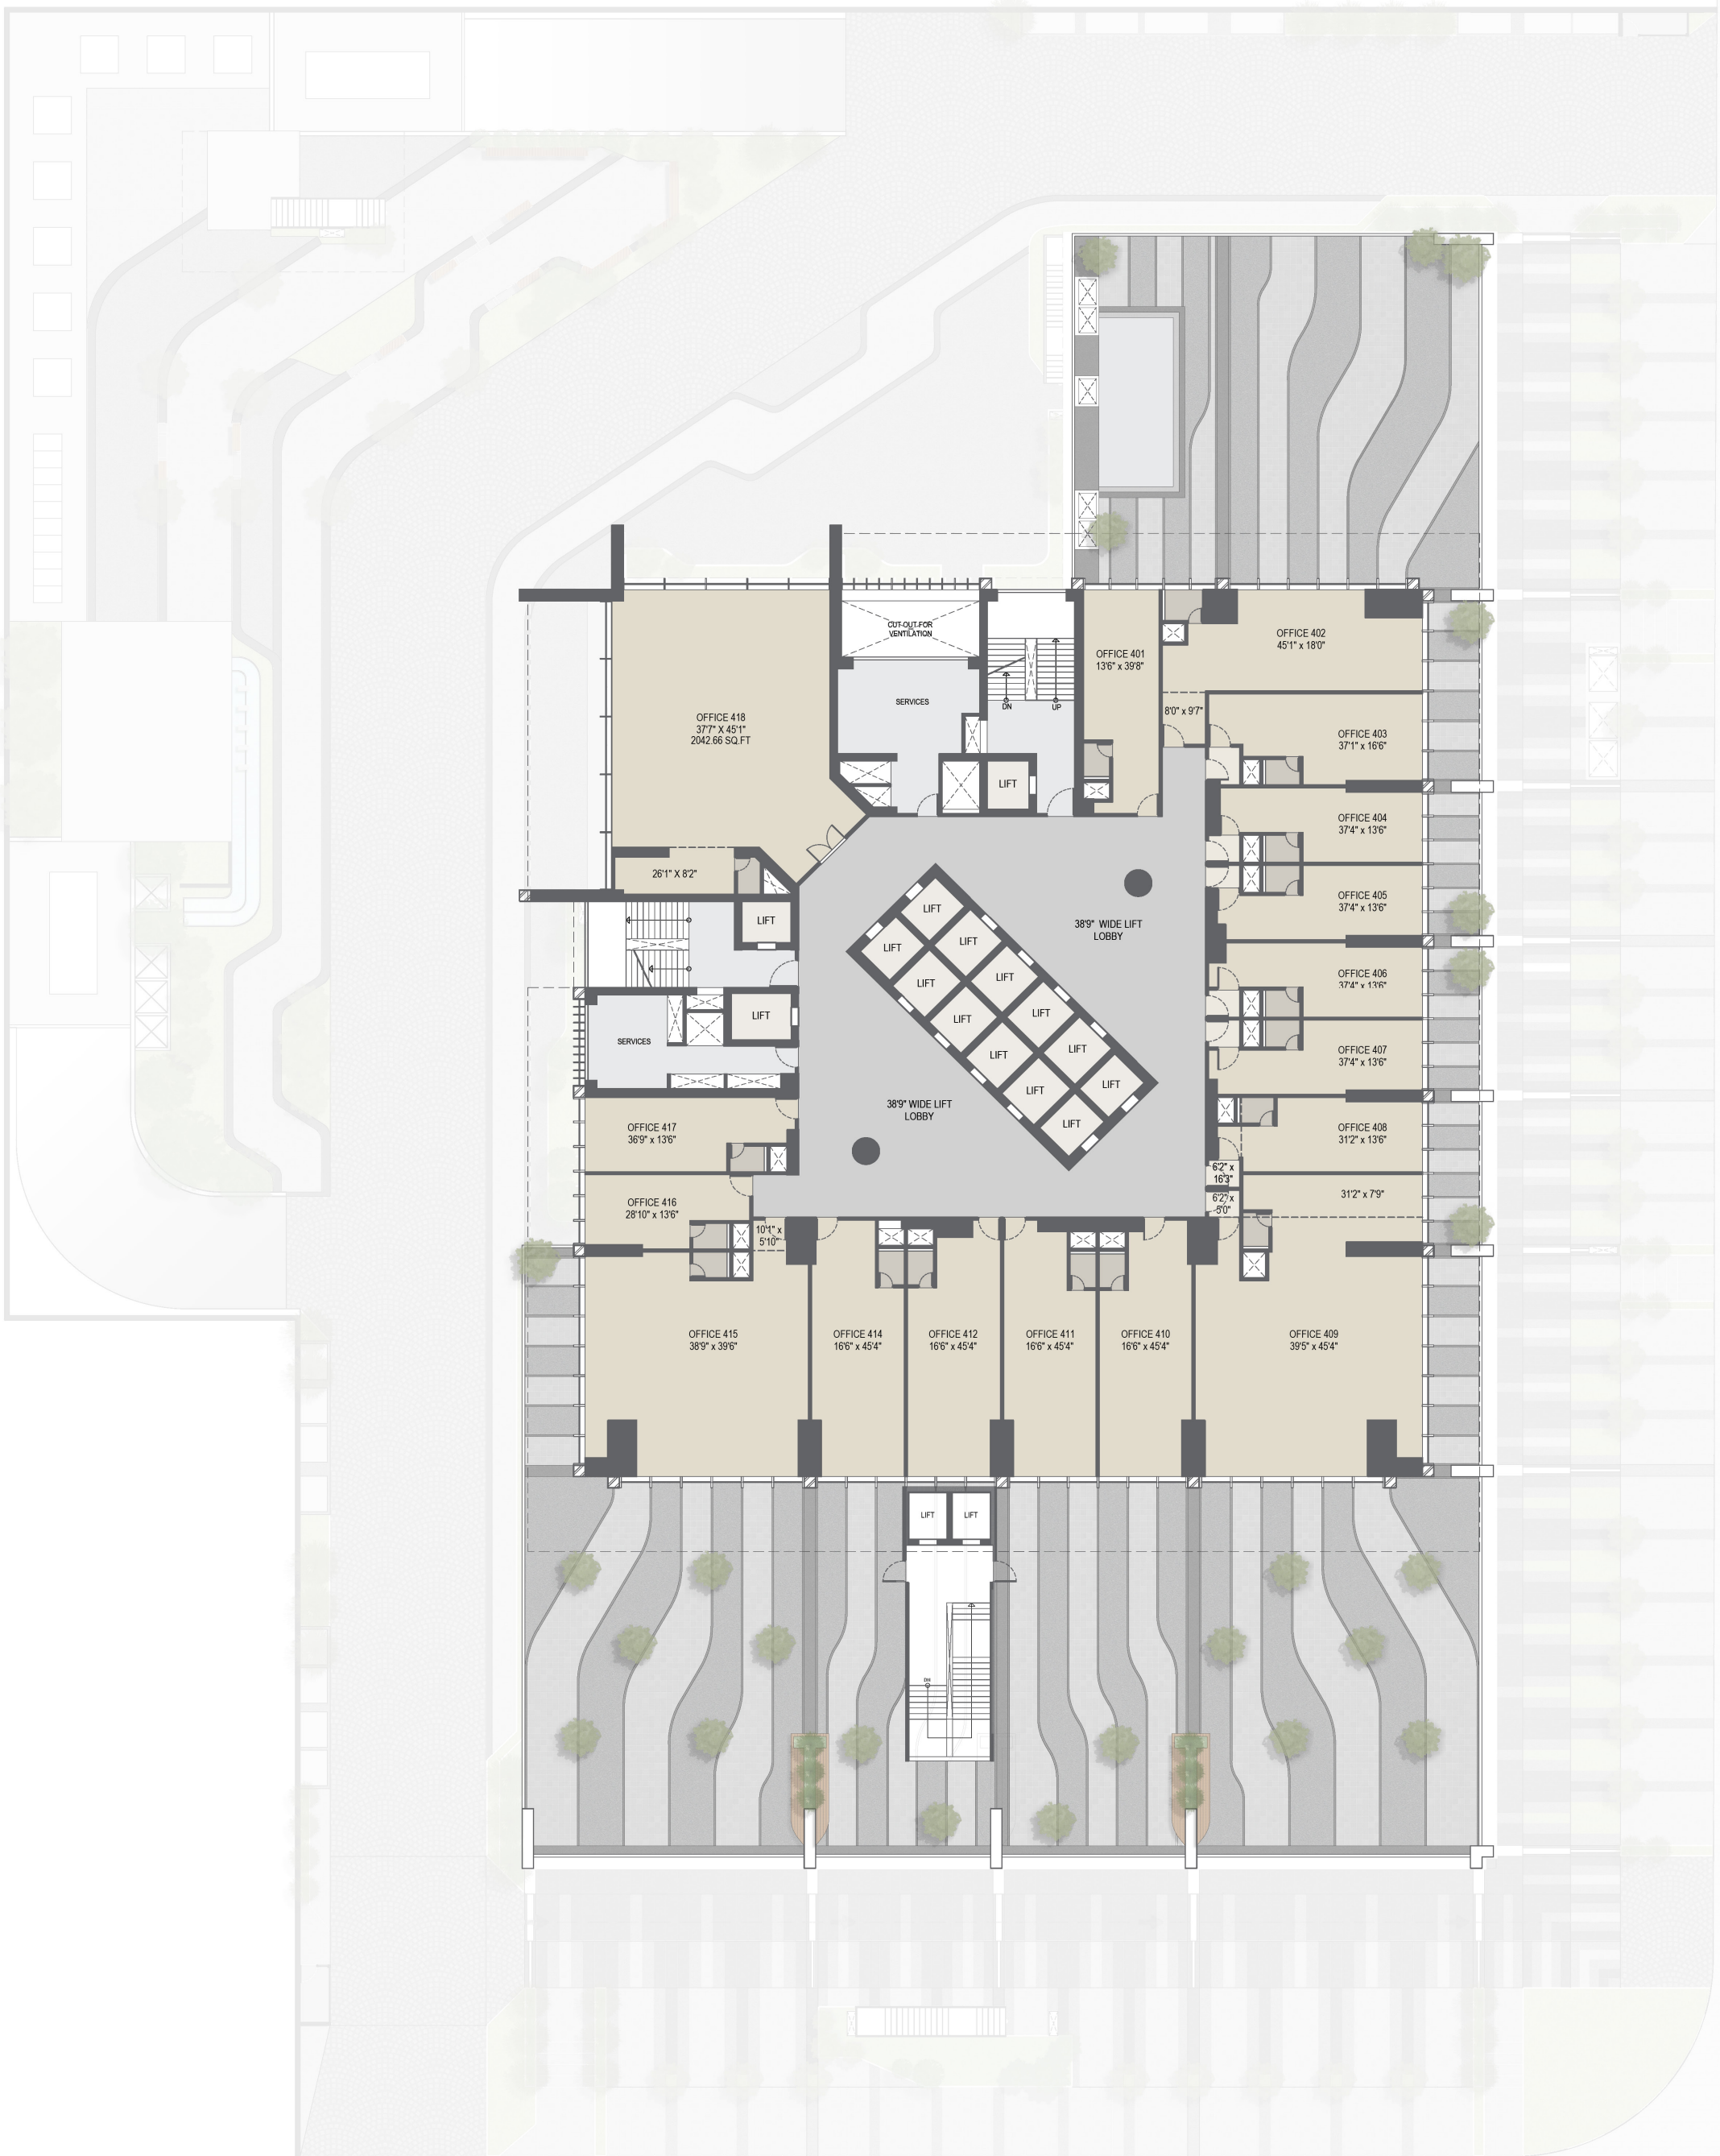

5th FLOOR PLAN




6th FLOOR PLAN




7th FLOOR PLAN



8th FLOOR PLAN

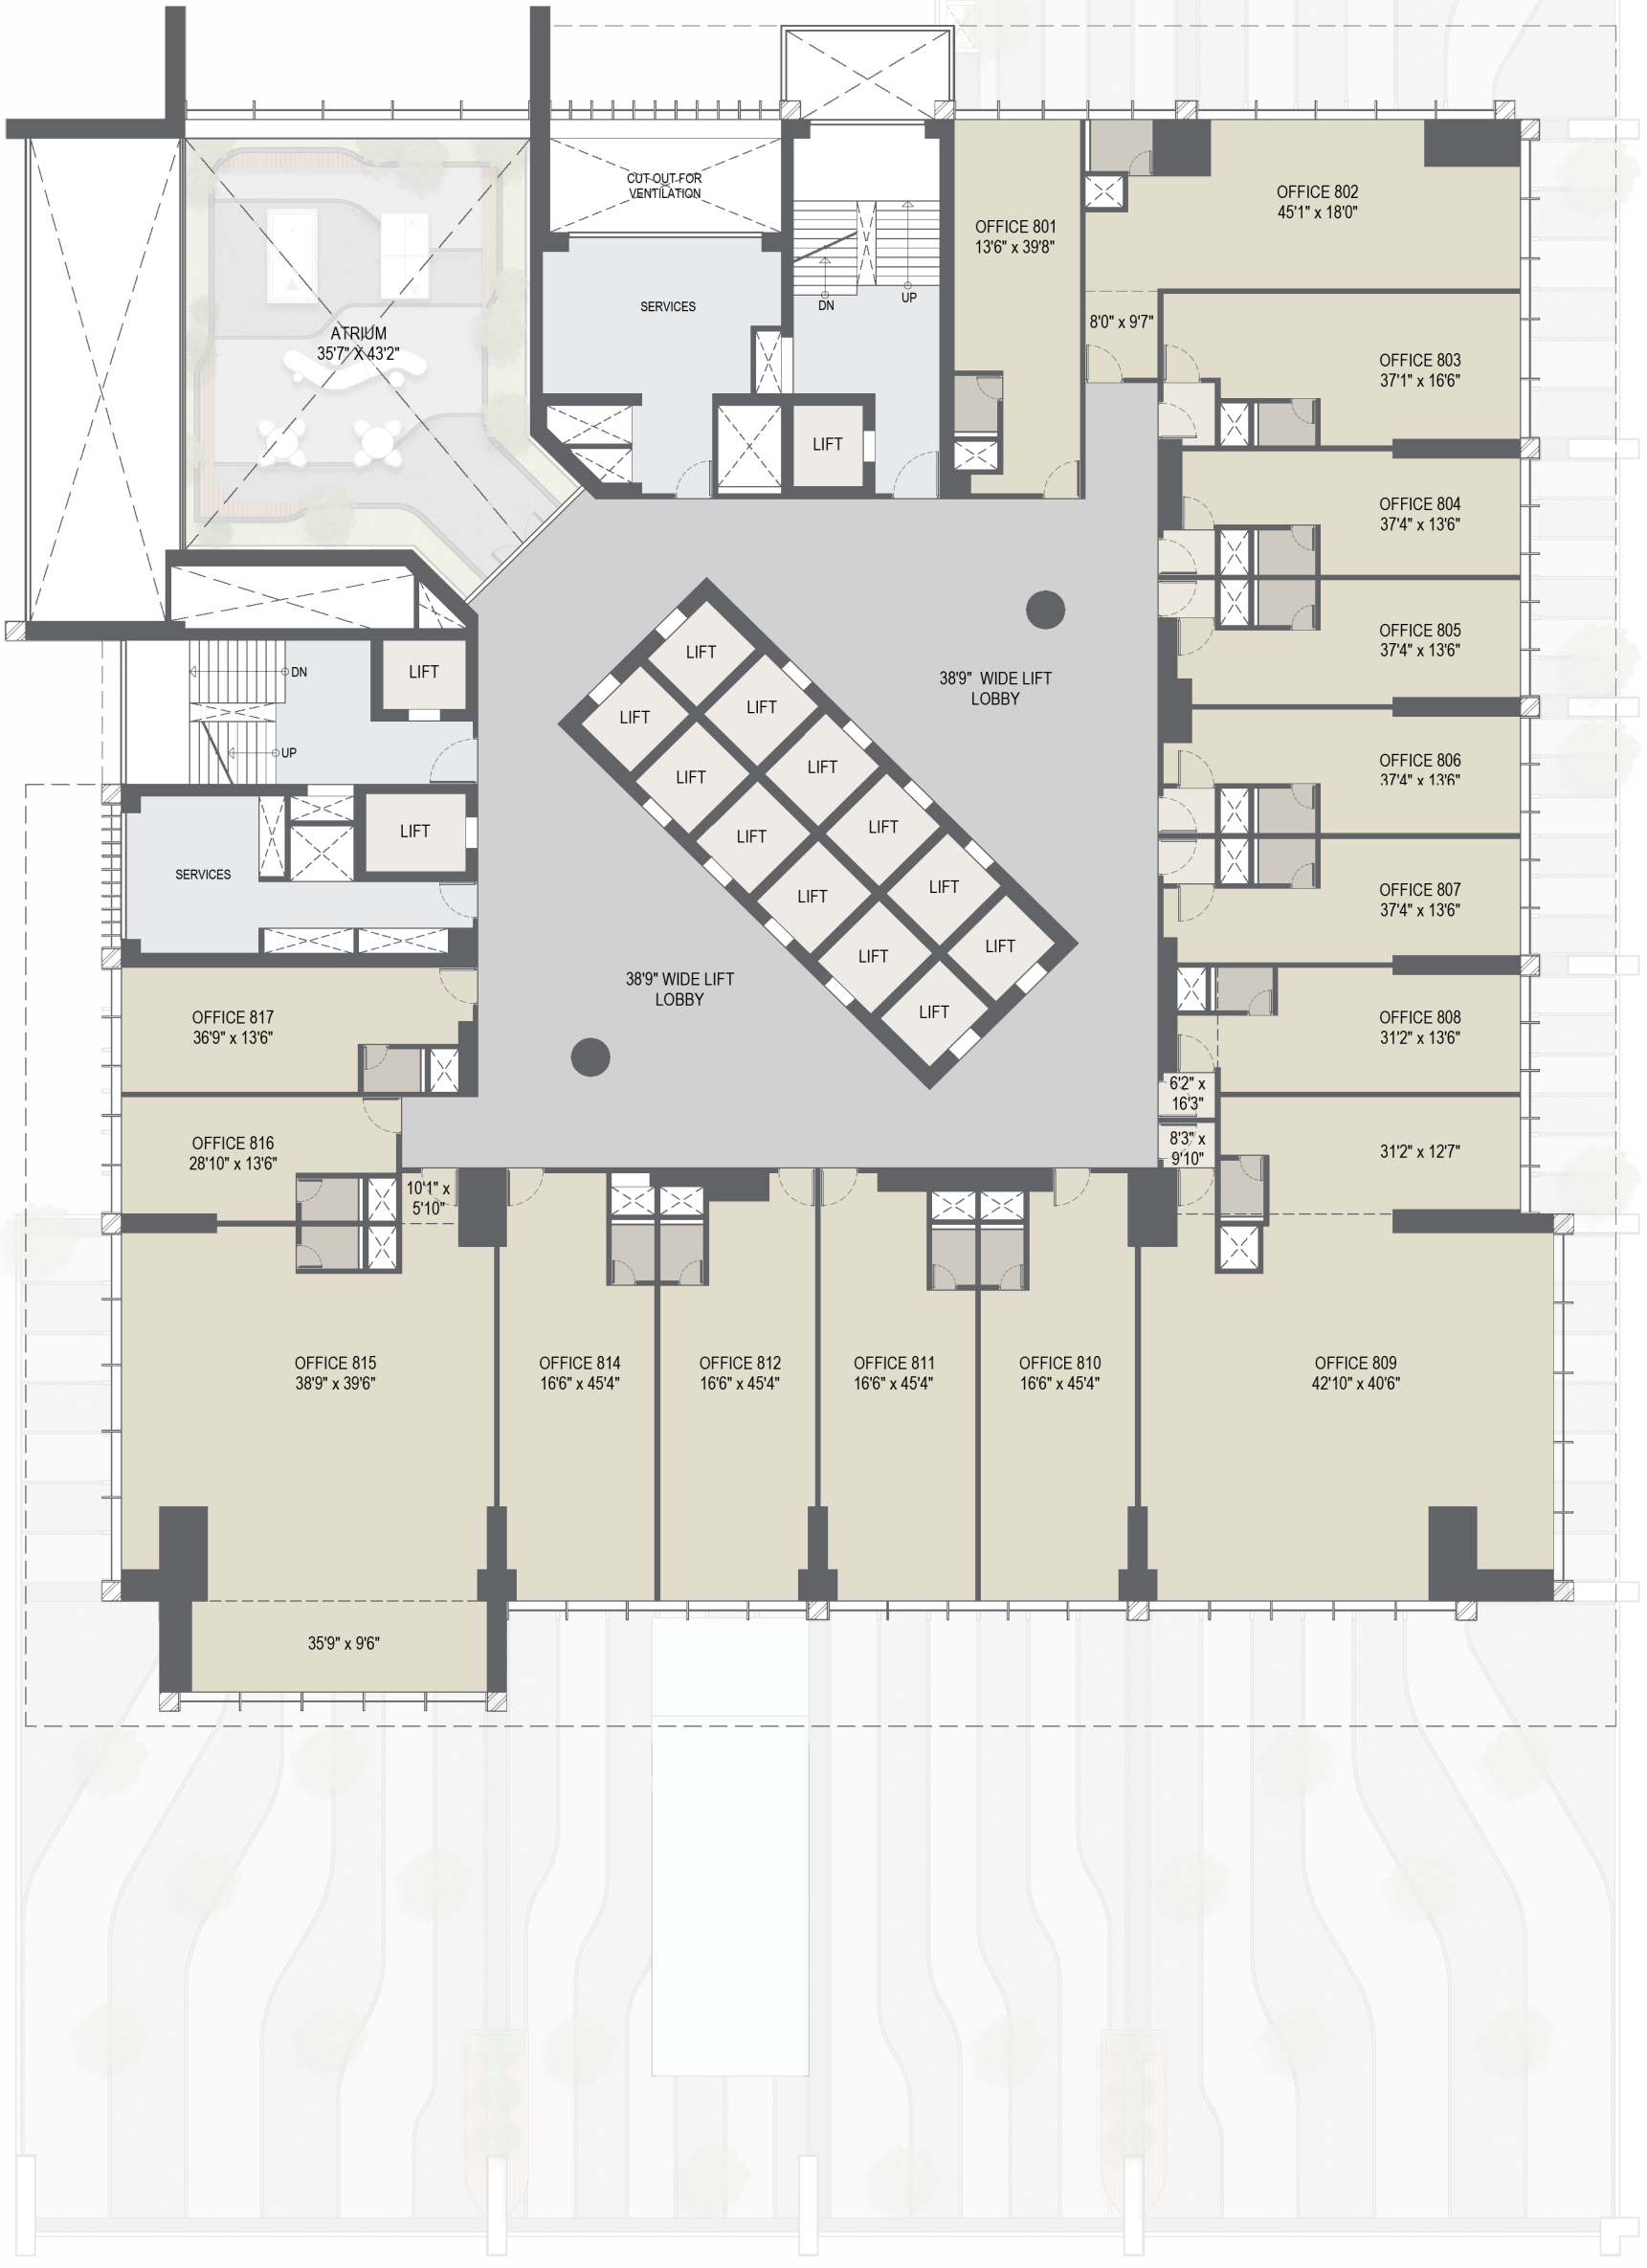

9th FLOOR PLAN

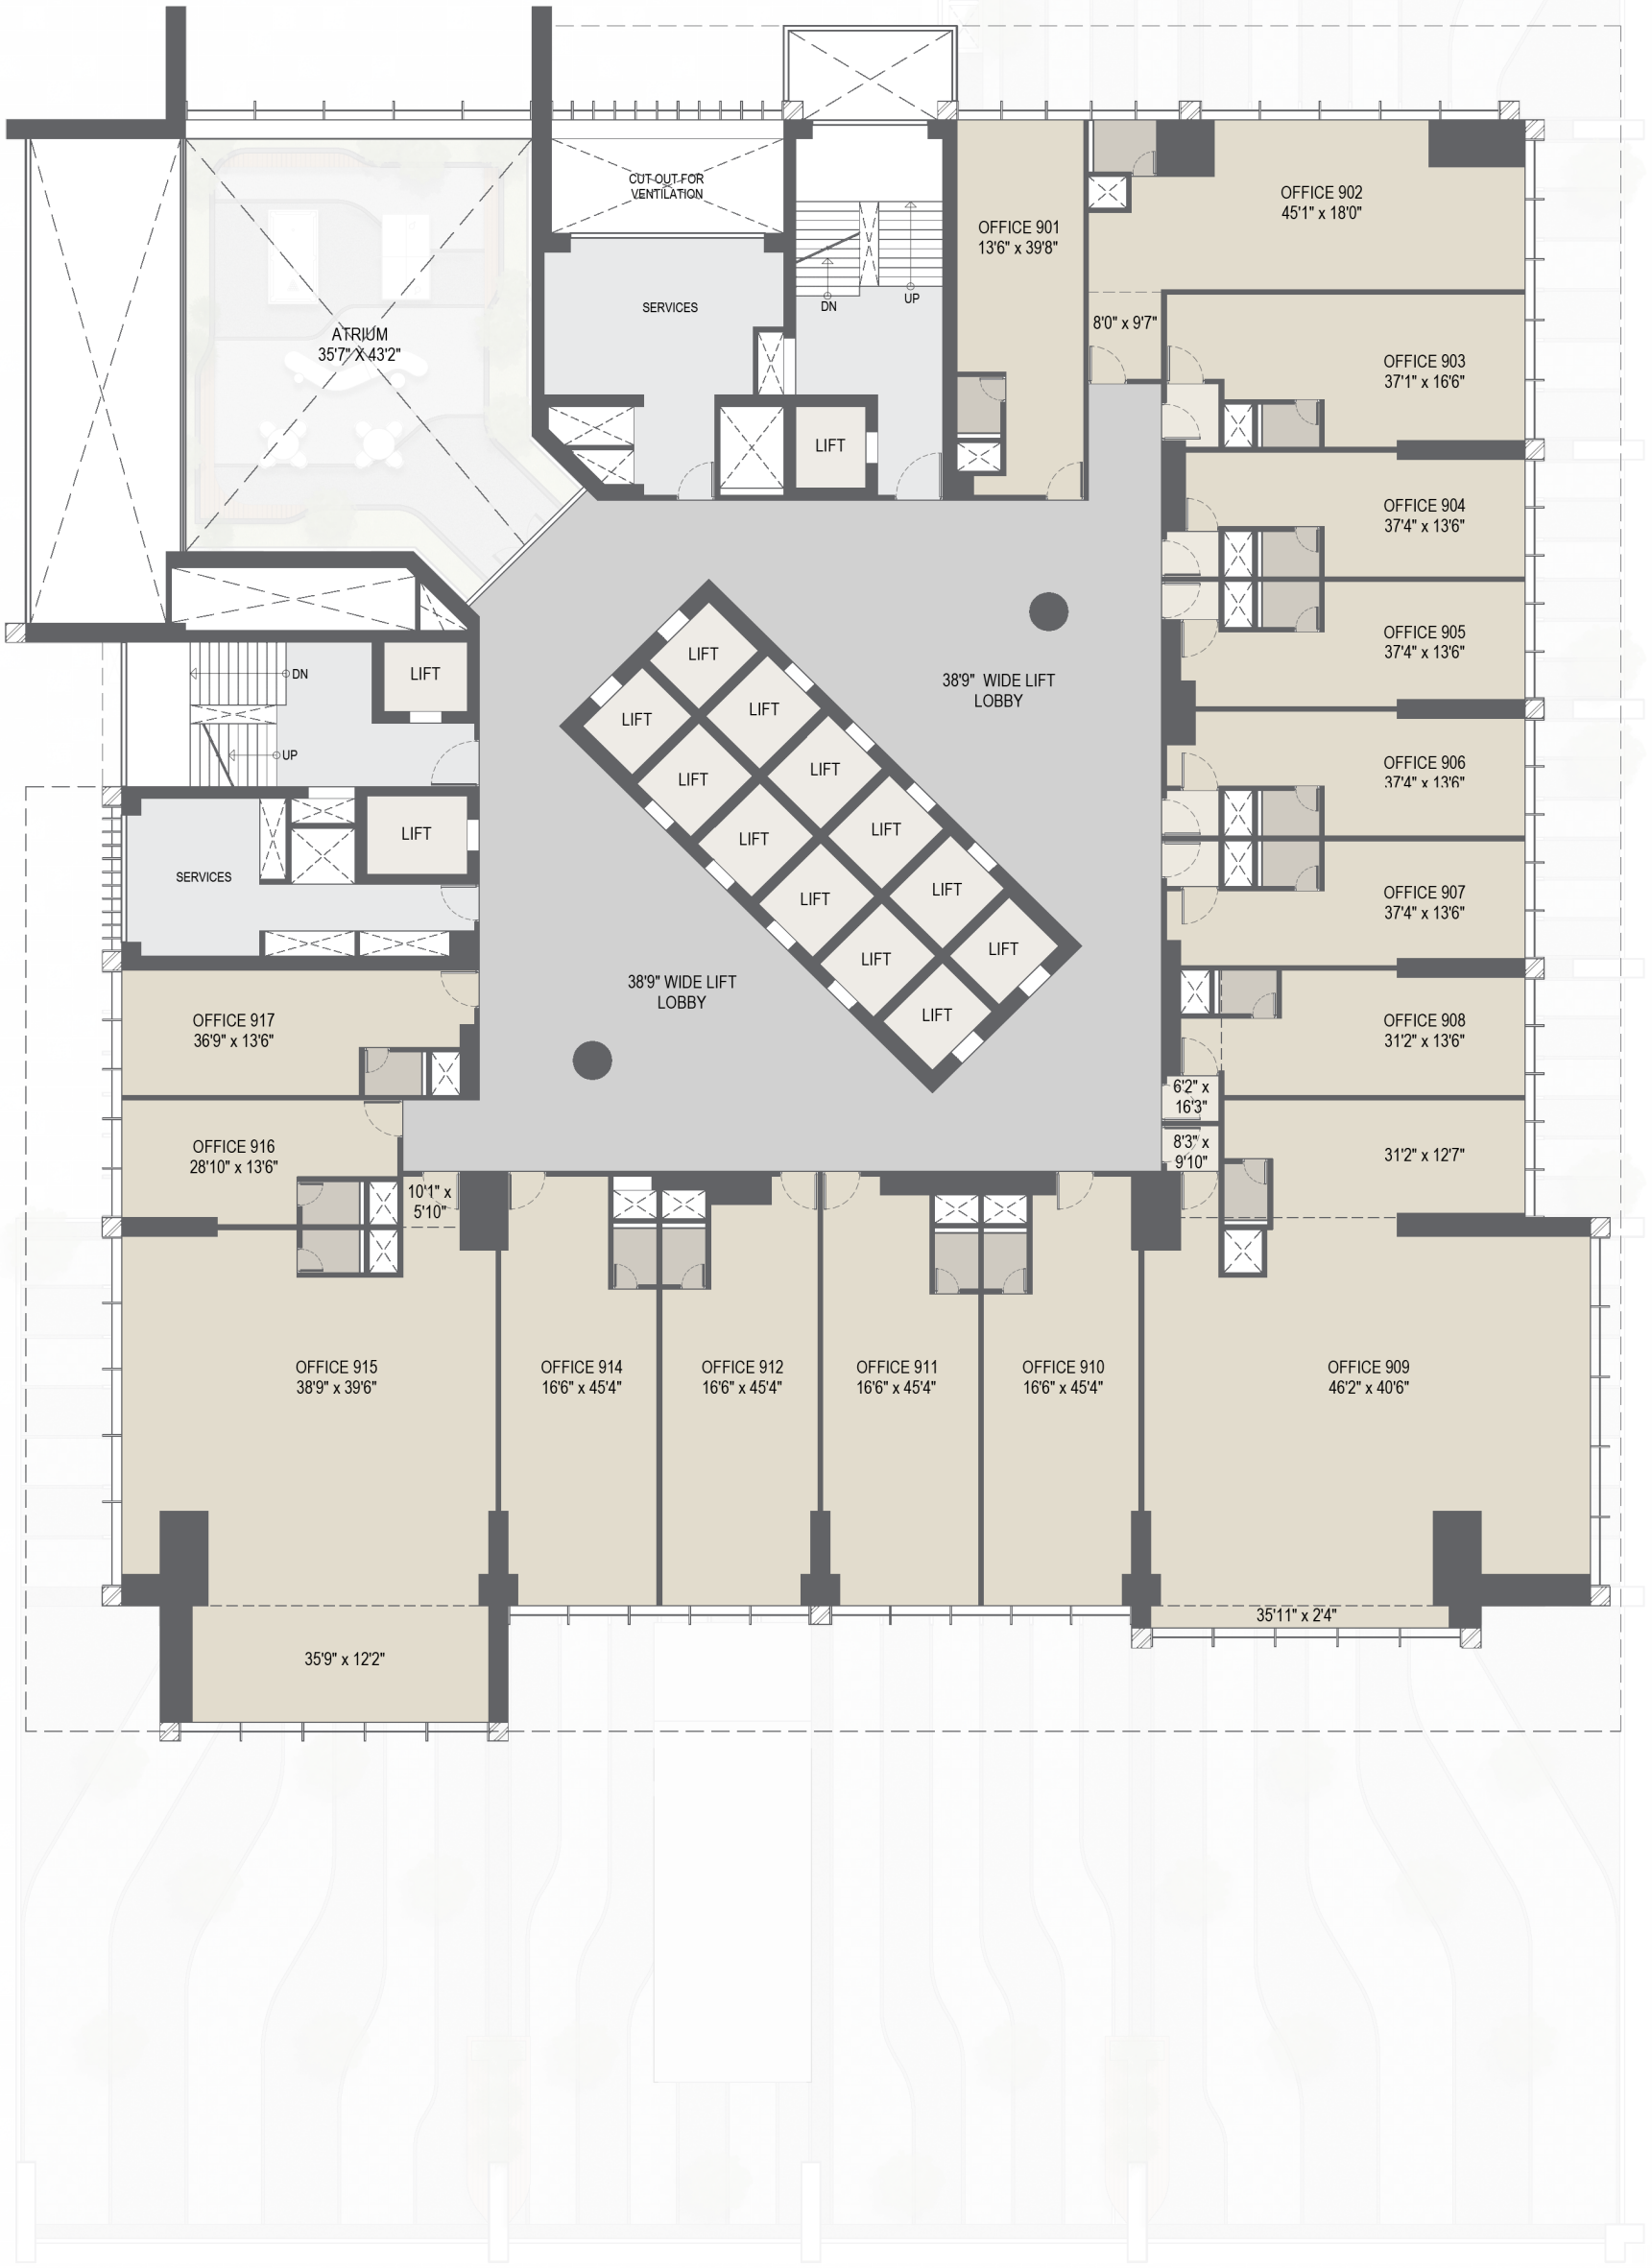

10th FLOOR PLAN



11th FLOOR PLAN



12th FLOOR PLAN



13th FLOOR PLAN



14th FLOOR PLAN



15th FLOOR PLAN



16th FLOOR PLAN



17th FLOOR PLAN




18th FLOOR PLAN



19th FLOOR PLAN



20th FLOOR PLAN (SKIP FLOOR)

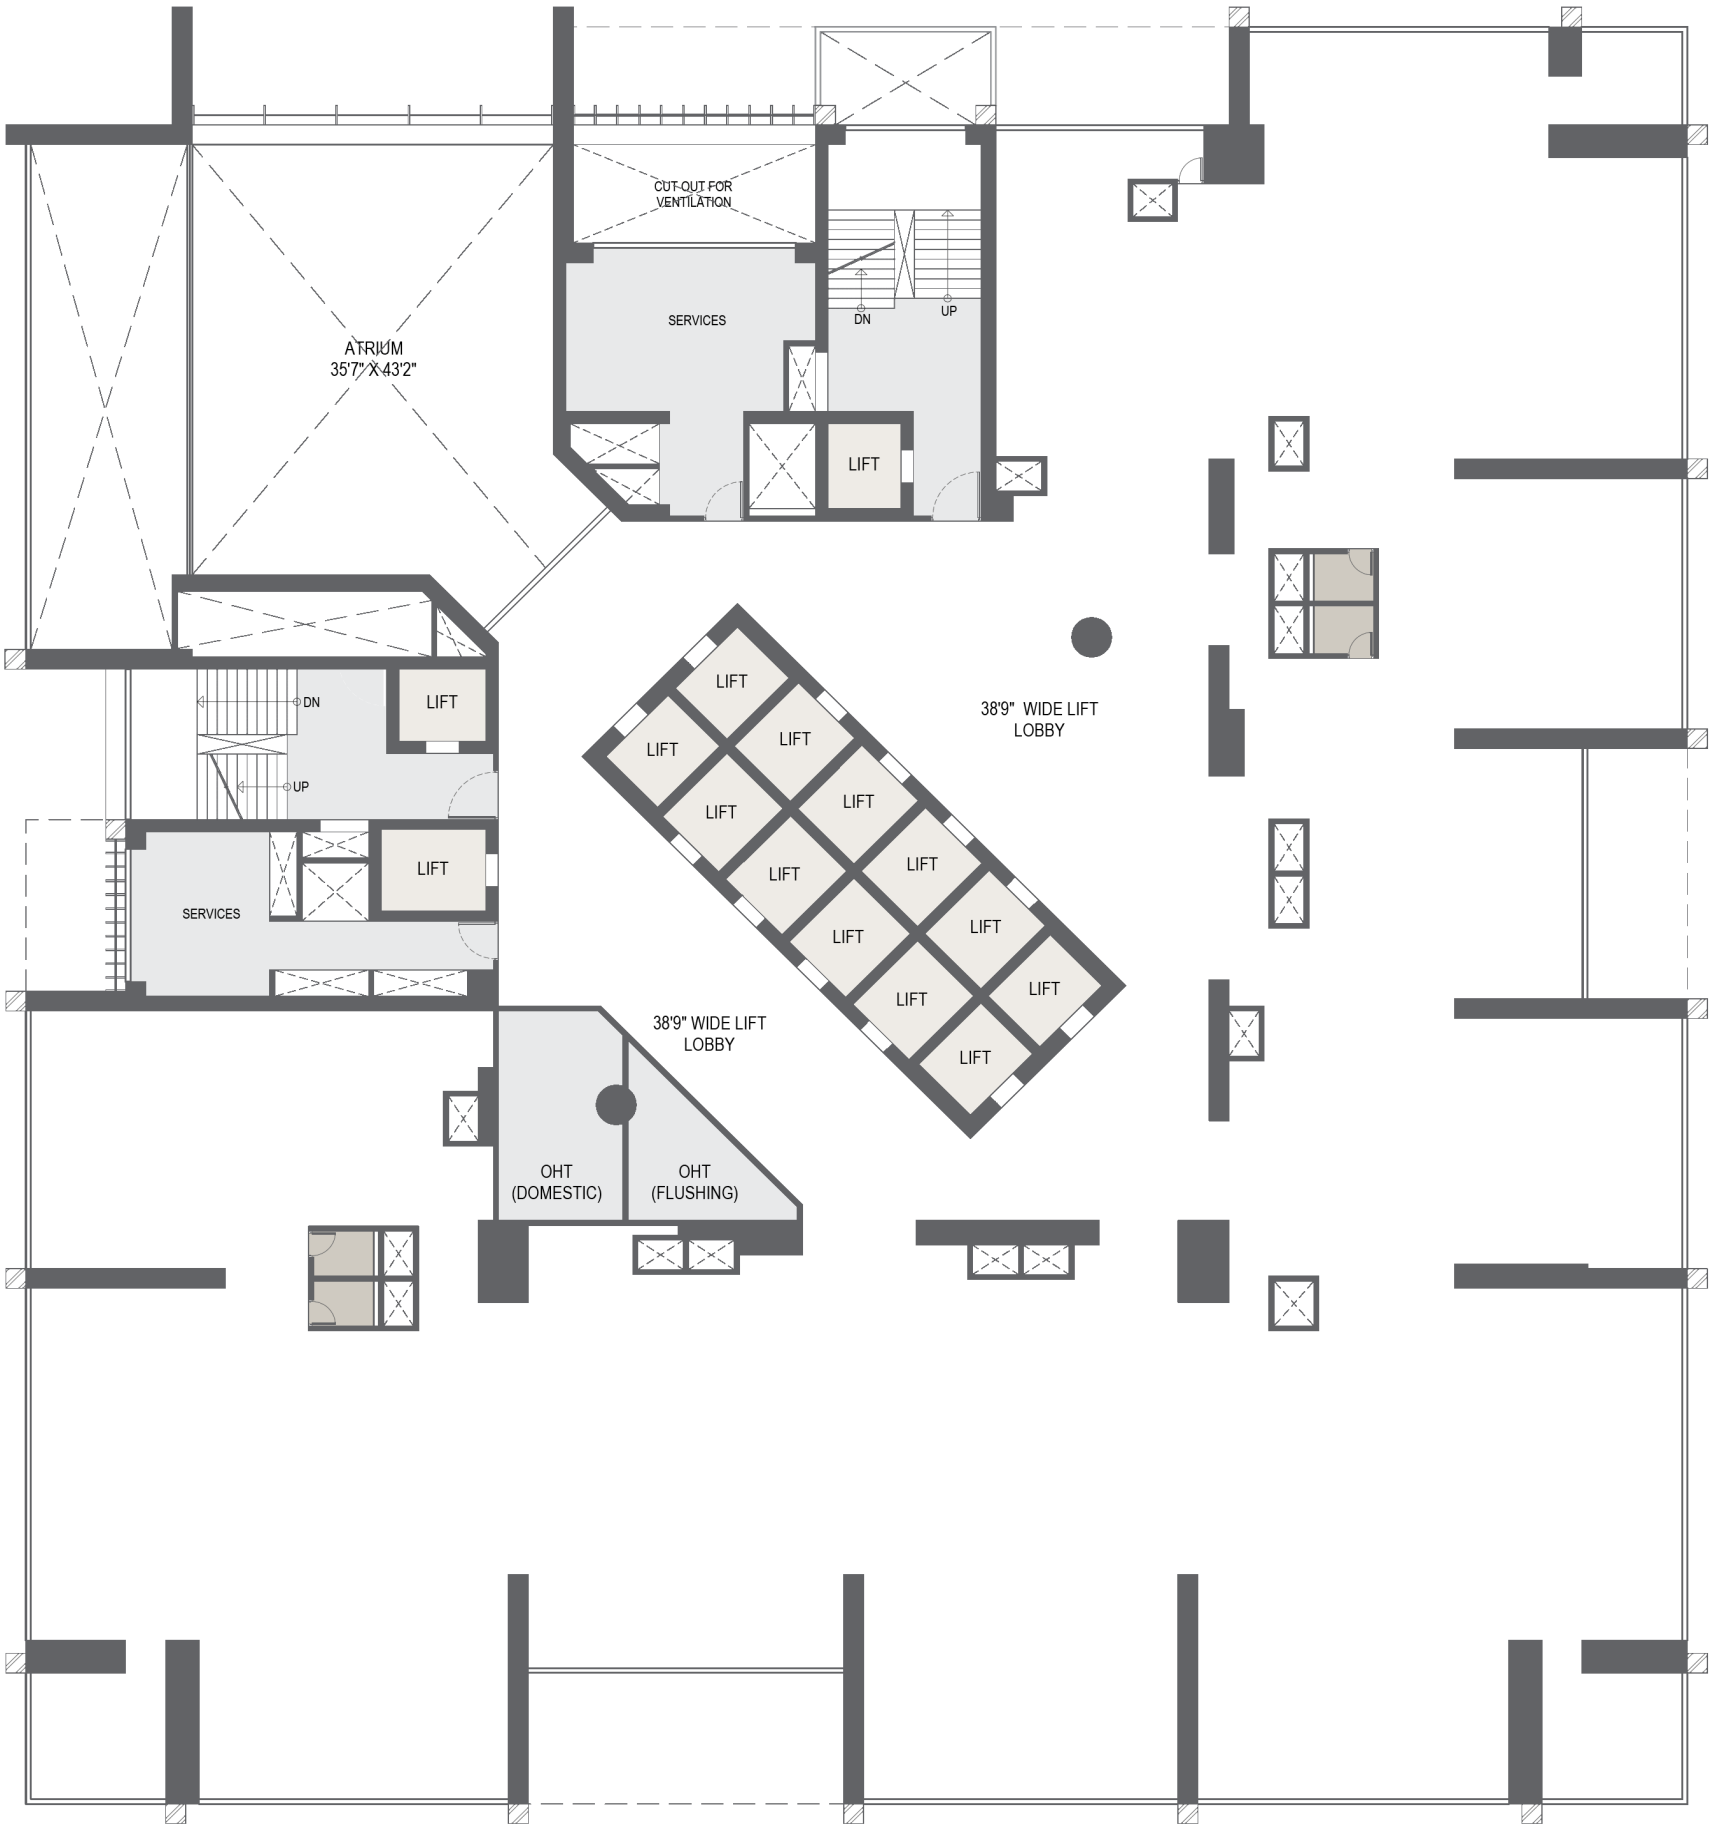

21ST FLOOR PLAN




22ND FLOOR PLAN




23RD FLOOR PLAN




24TH FLOOR PLAN

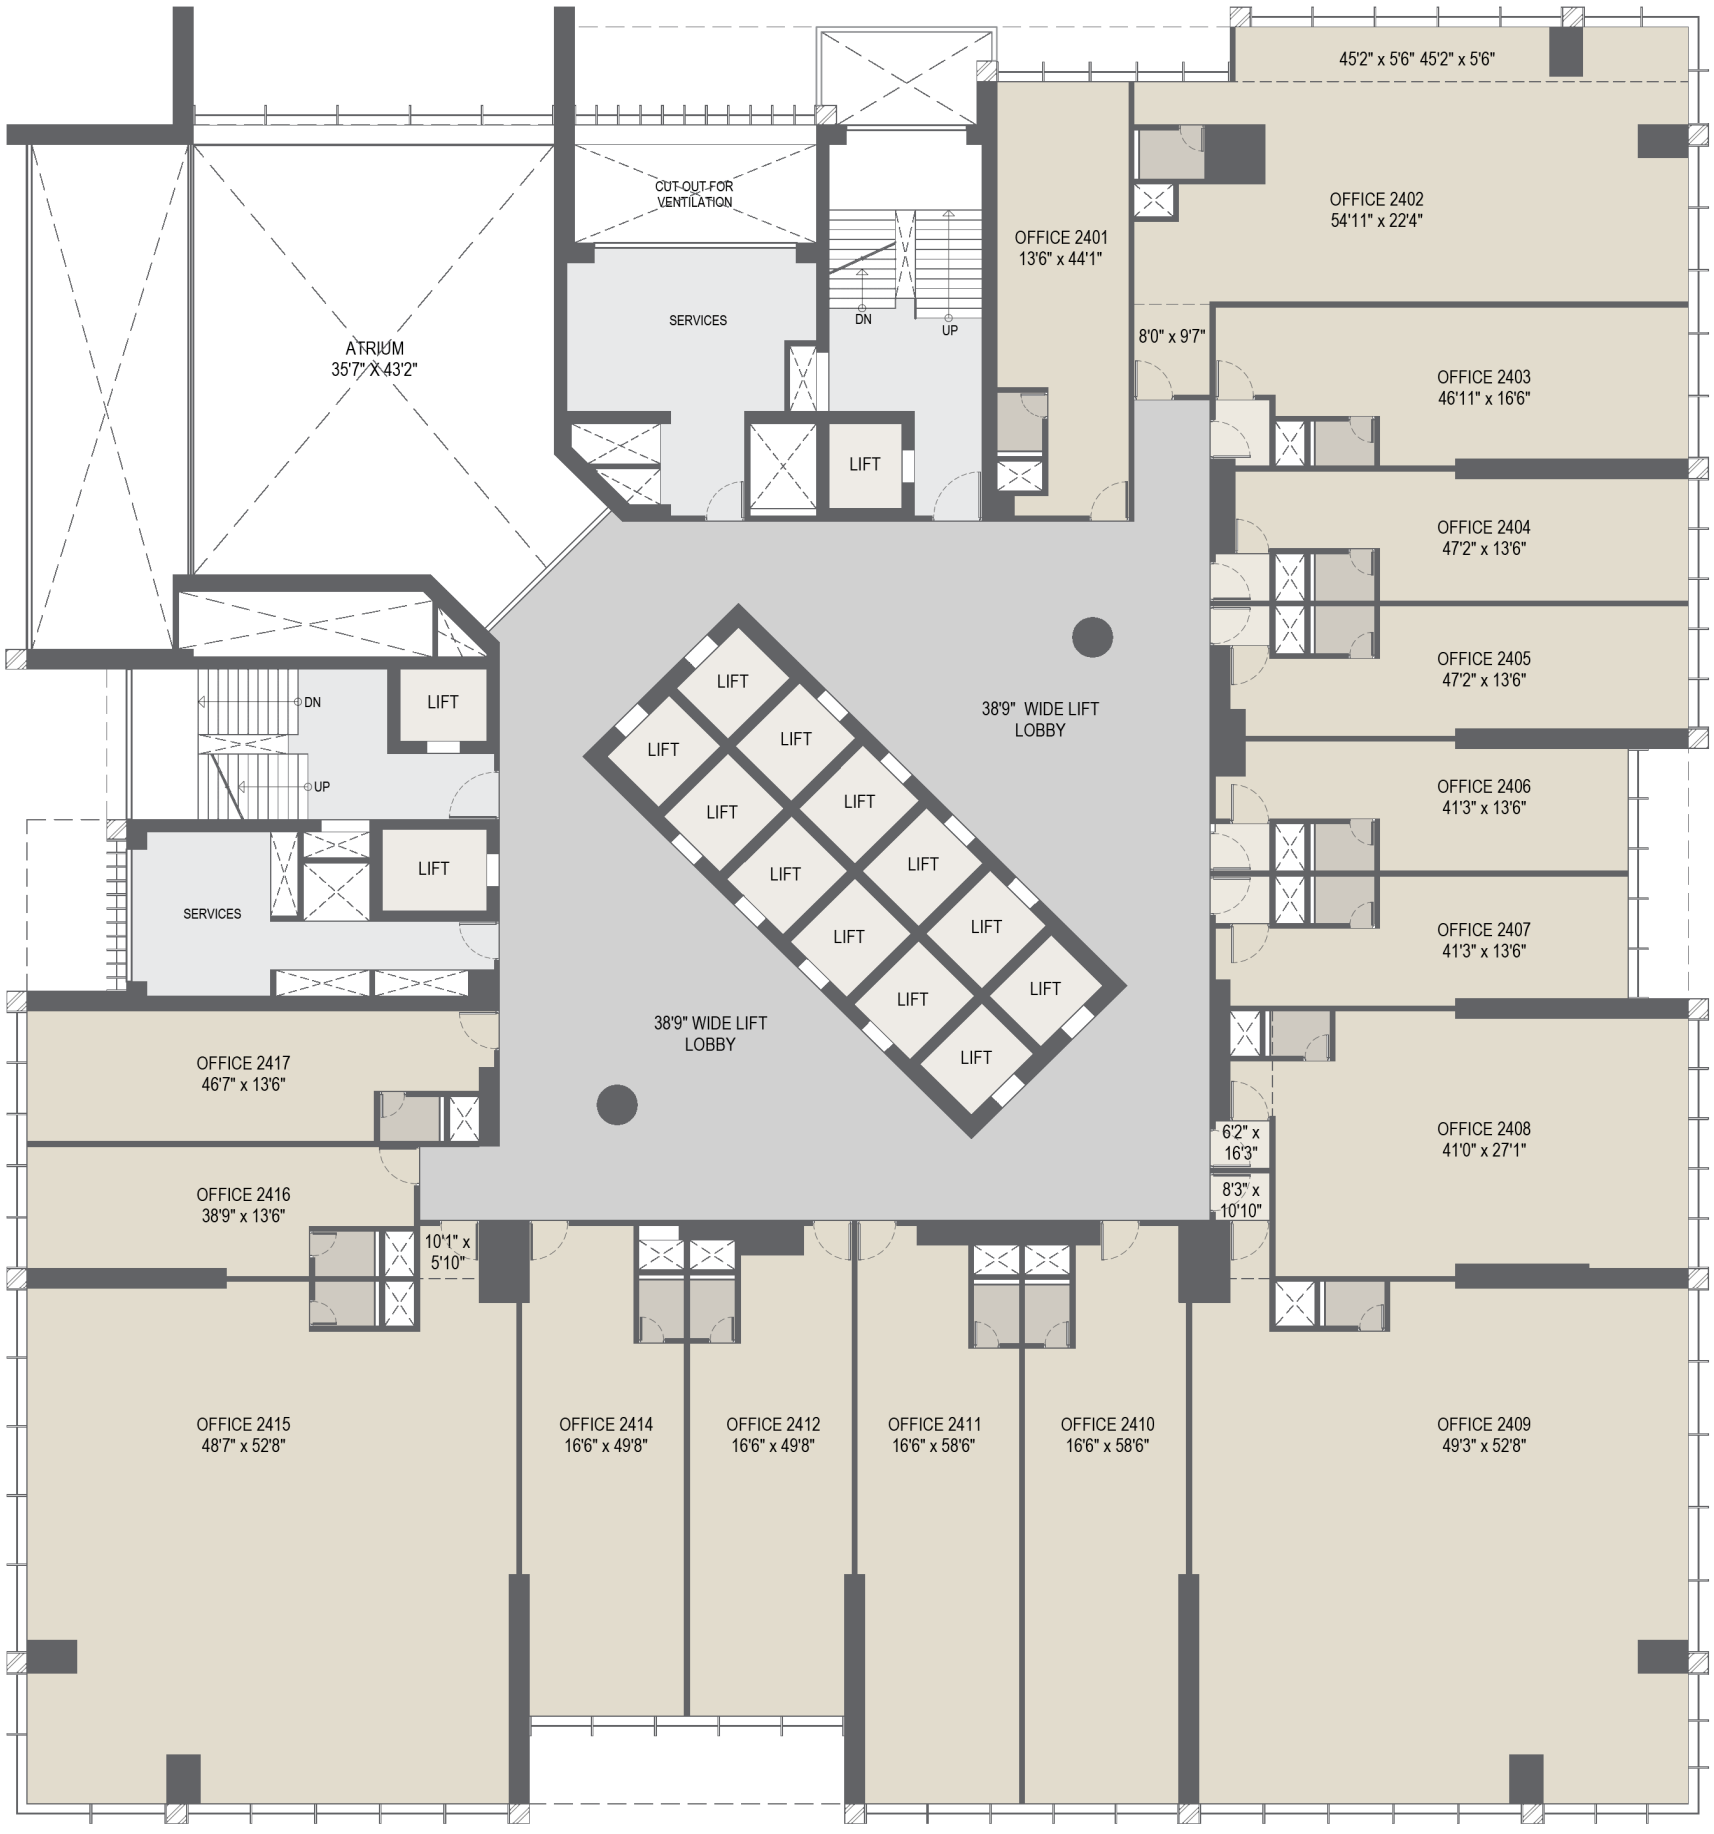


25TH FLOOR PLAN

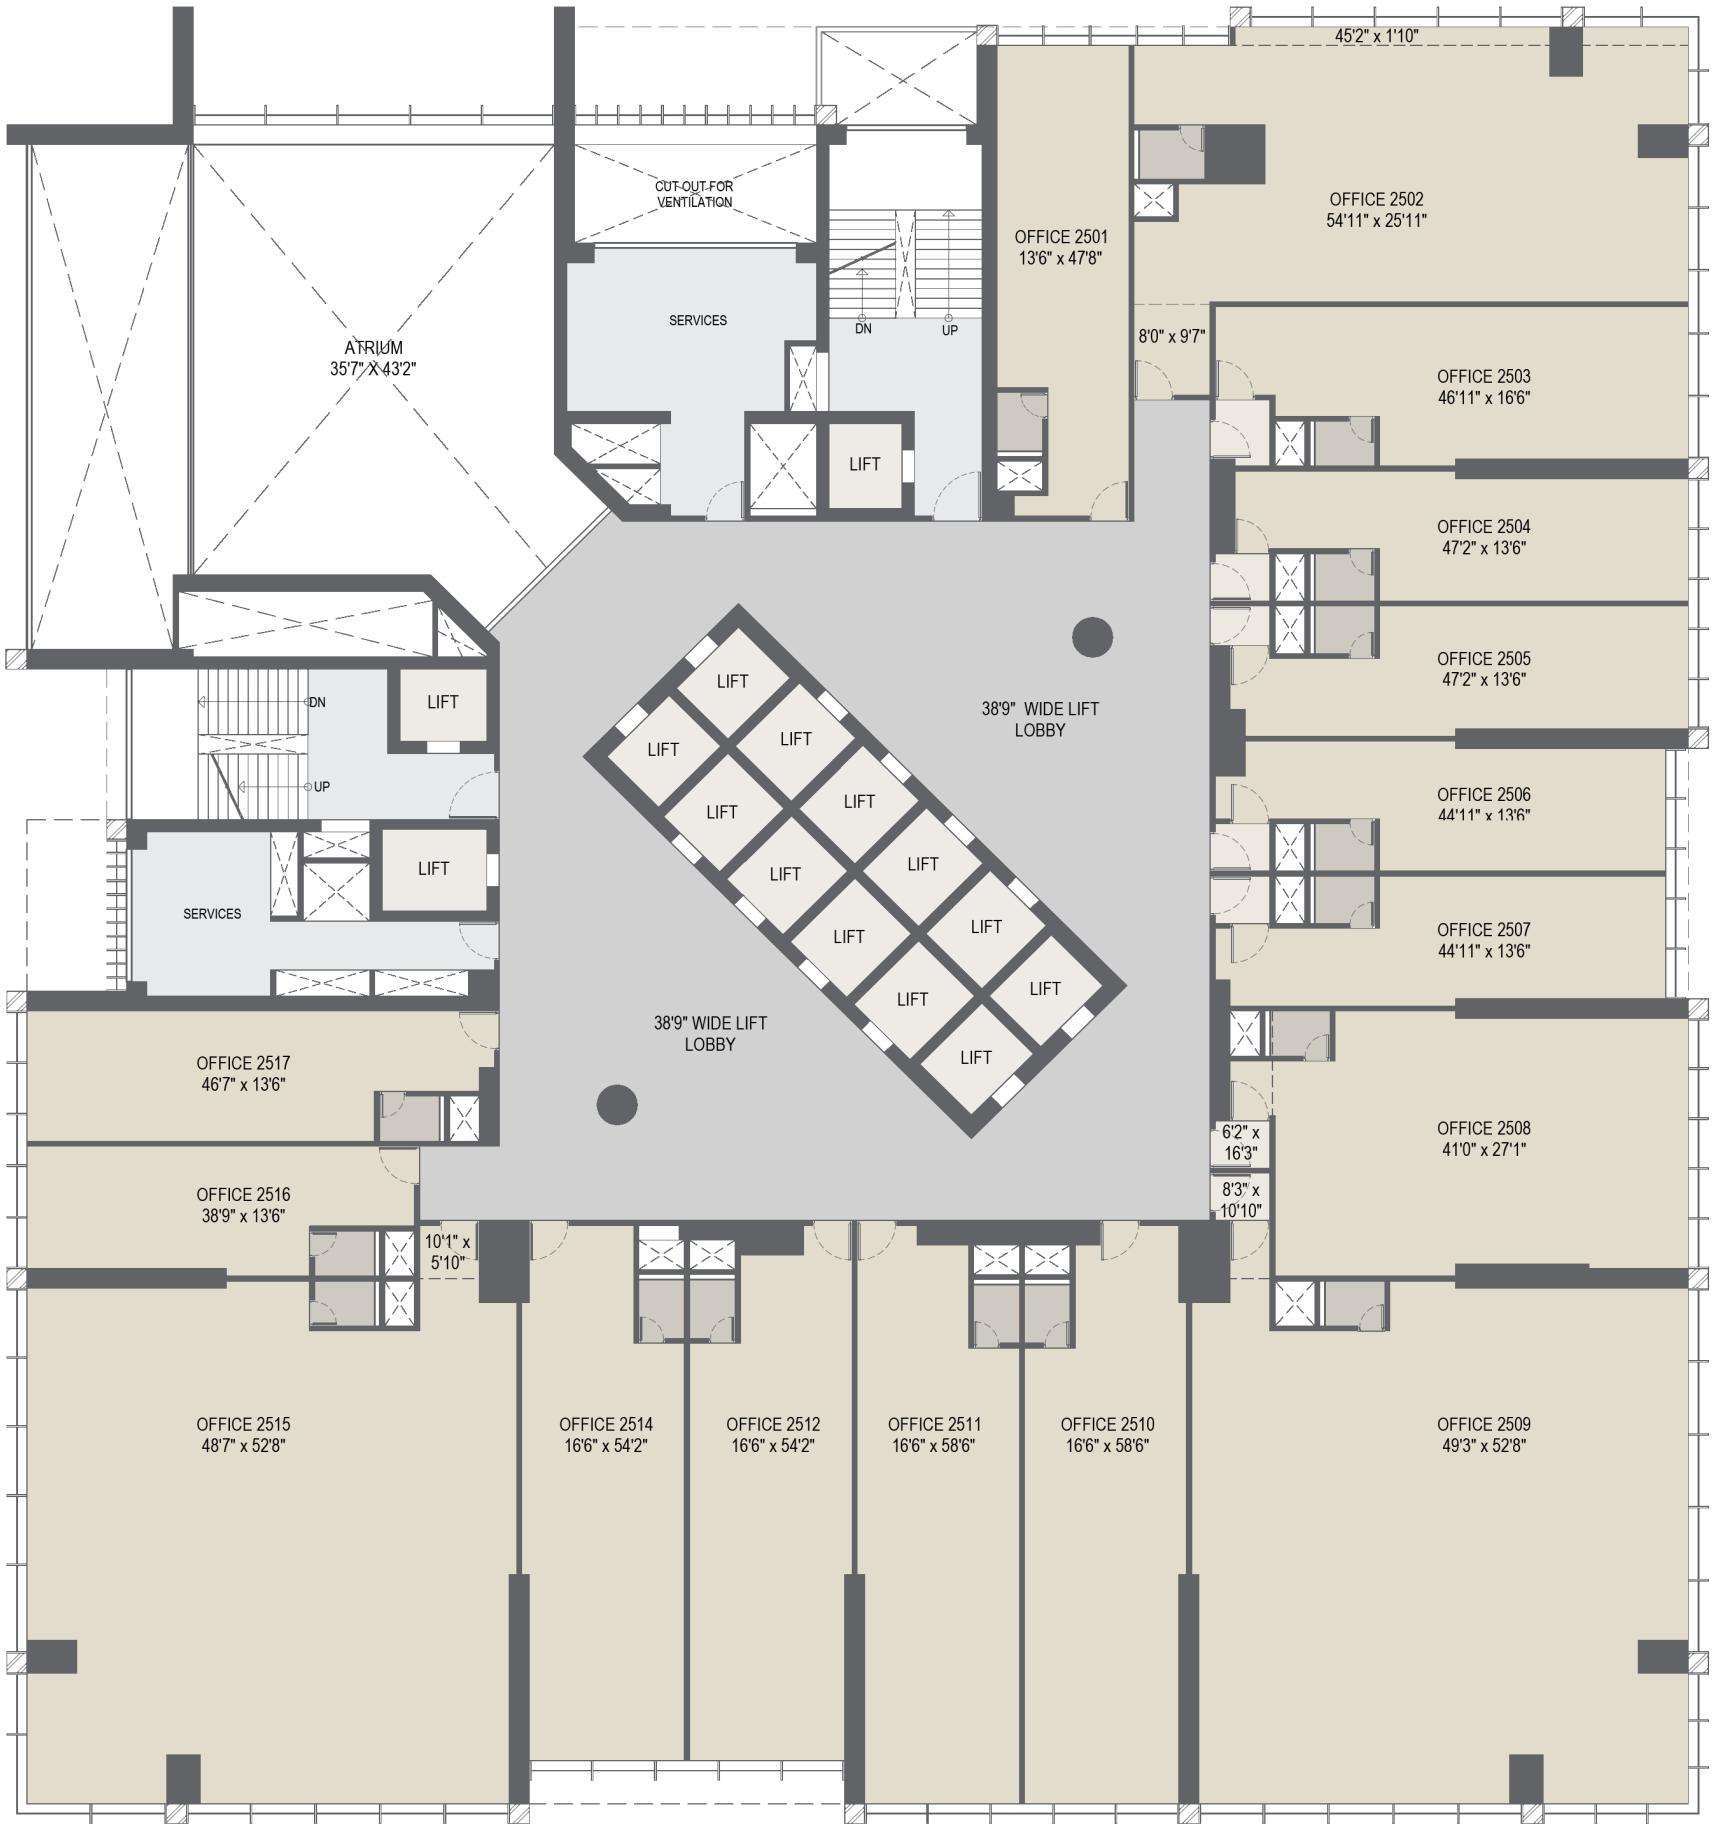


26TH FLOOR PLAN

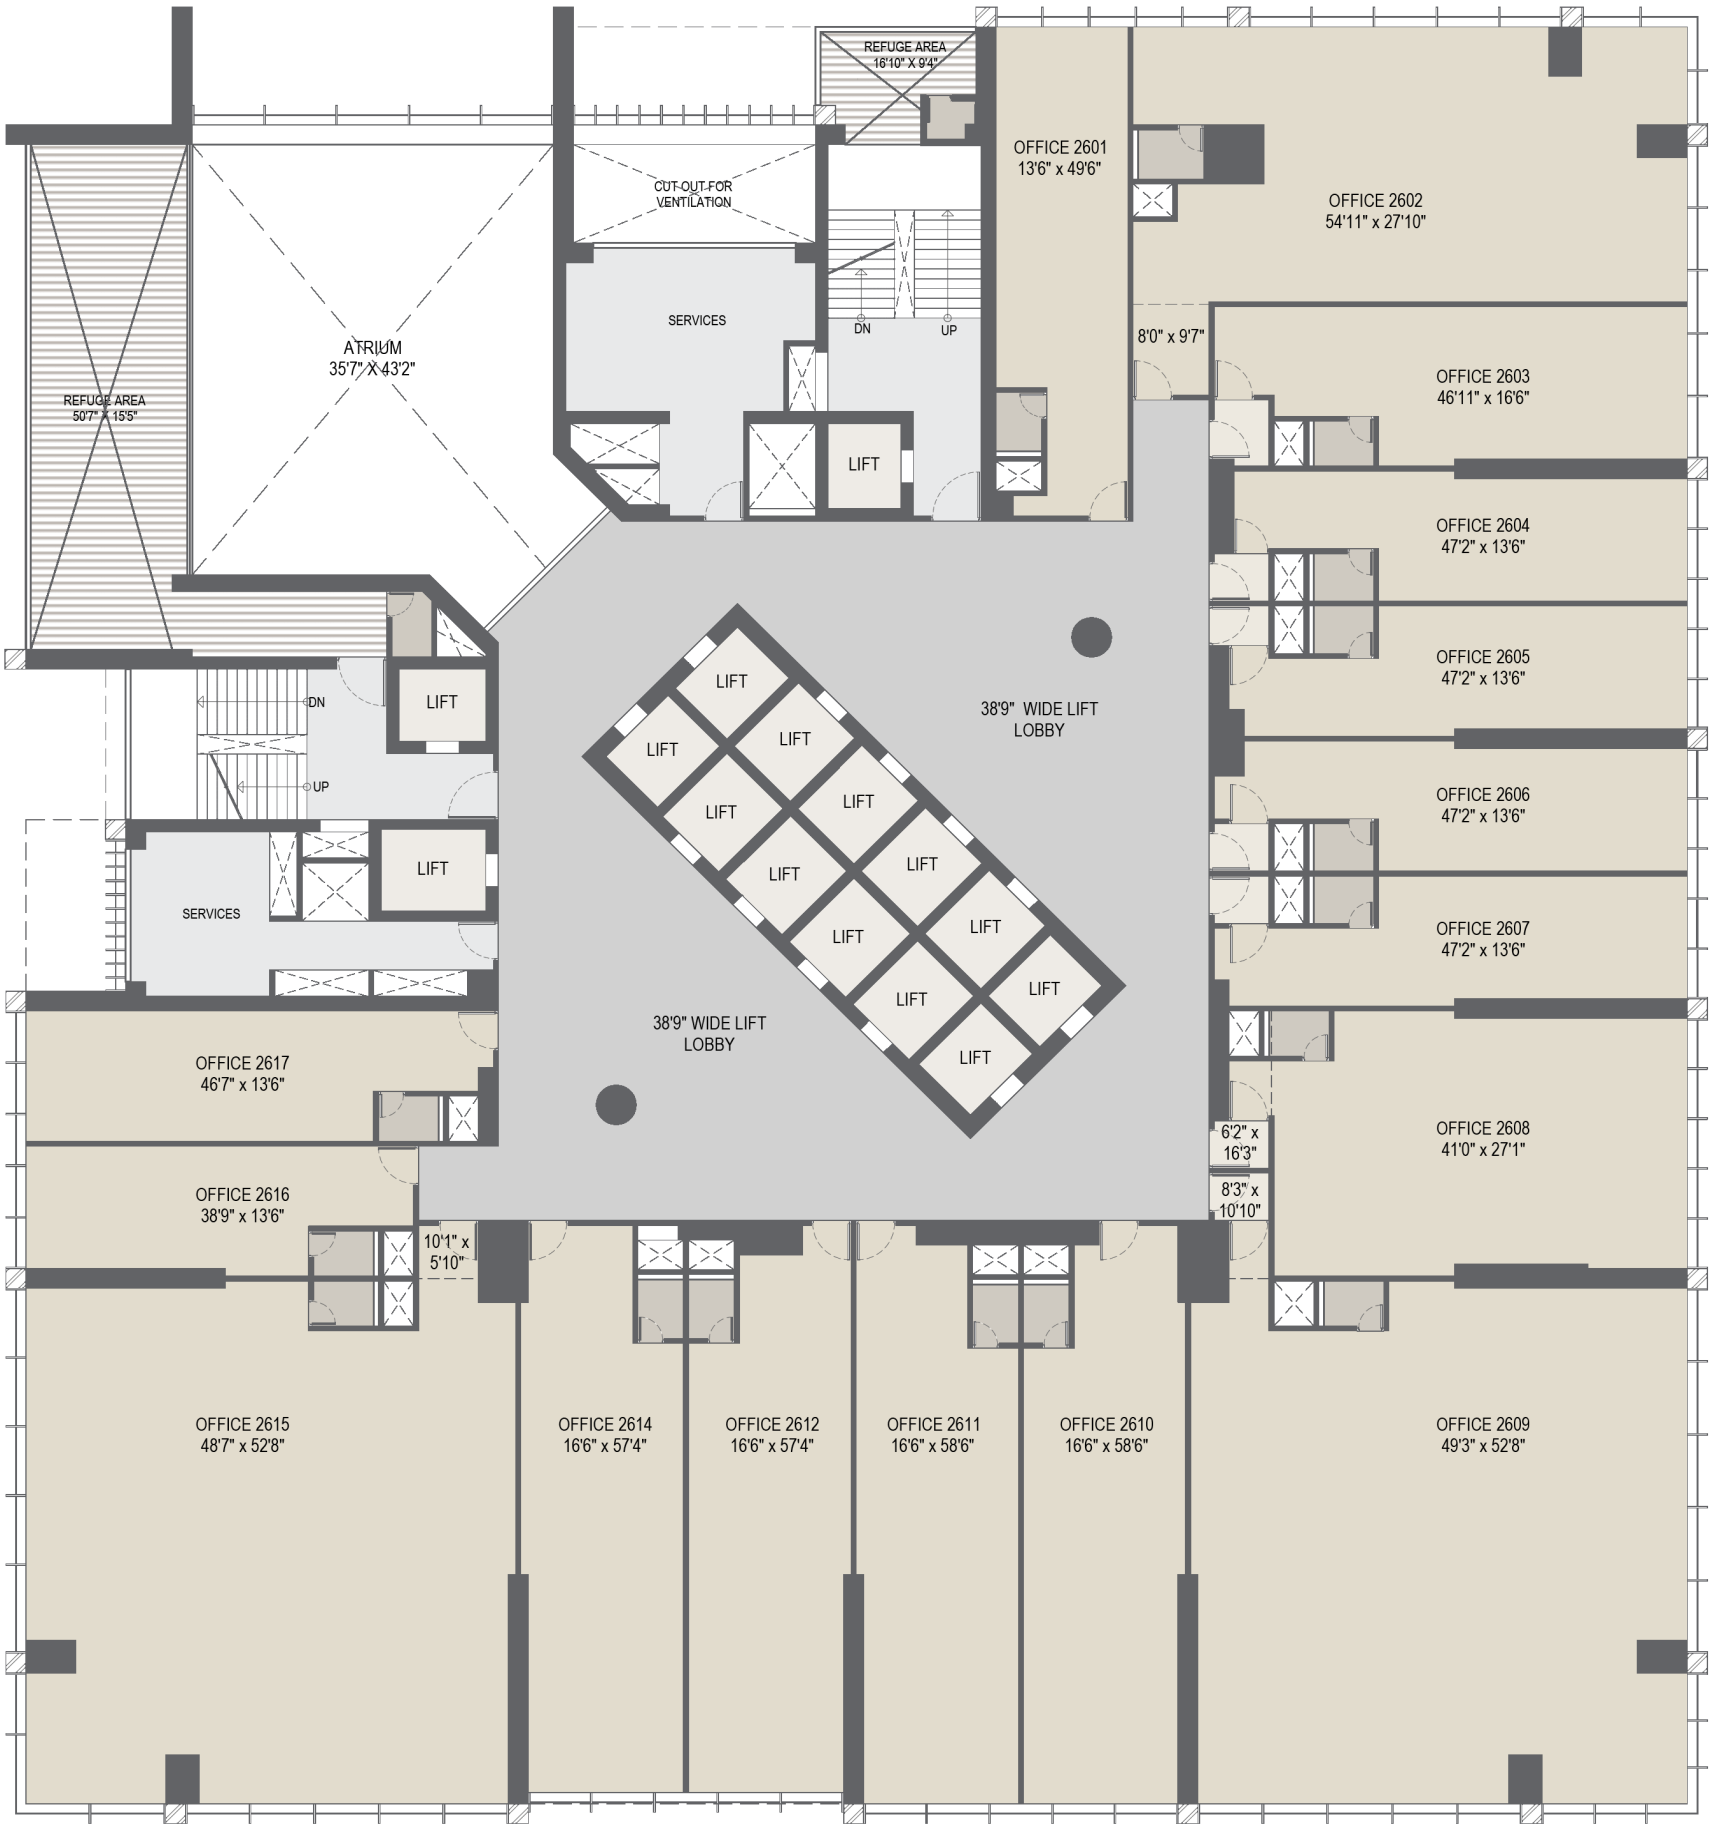


27TH FLOOR PLAN

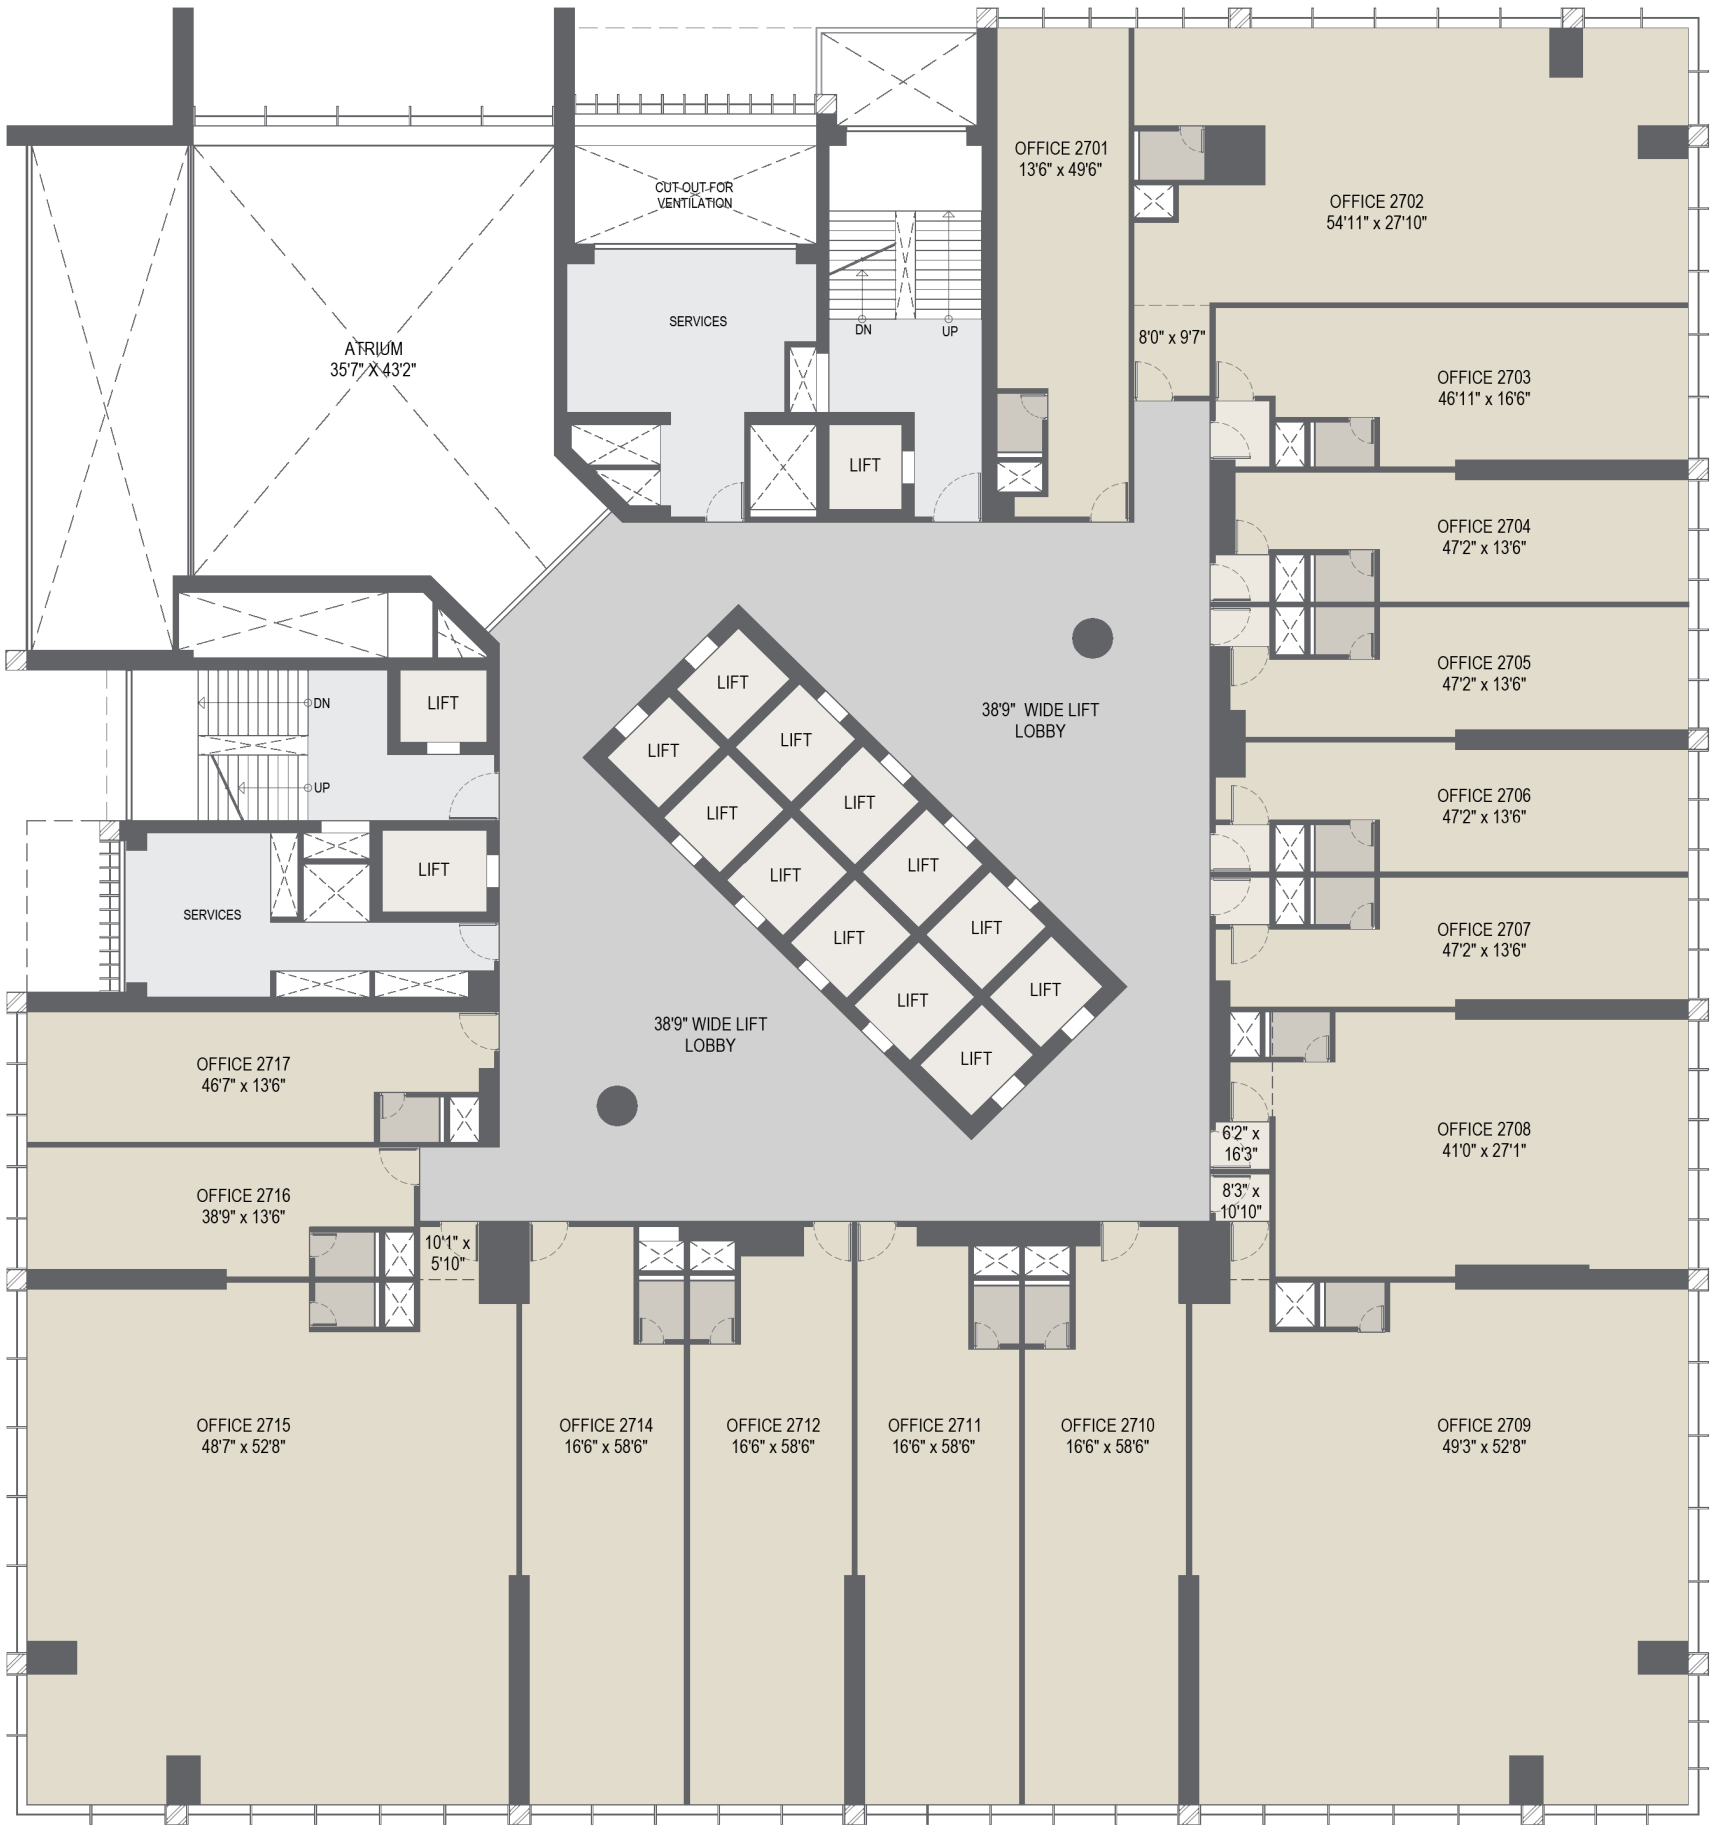

28TH FLOOR PLAN

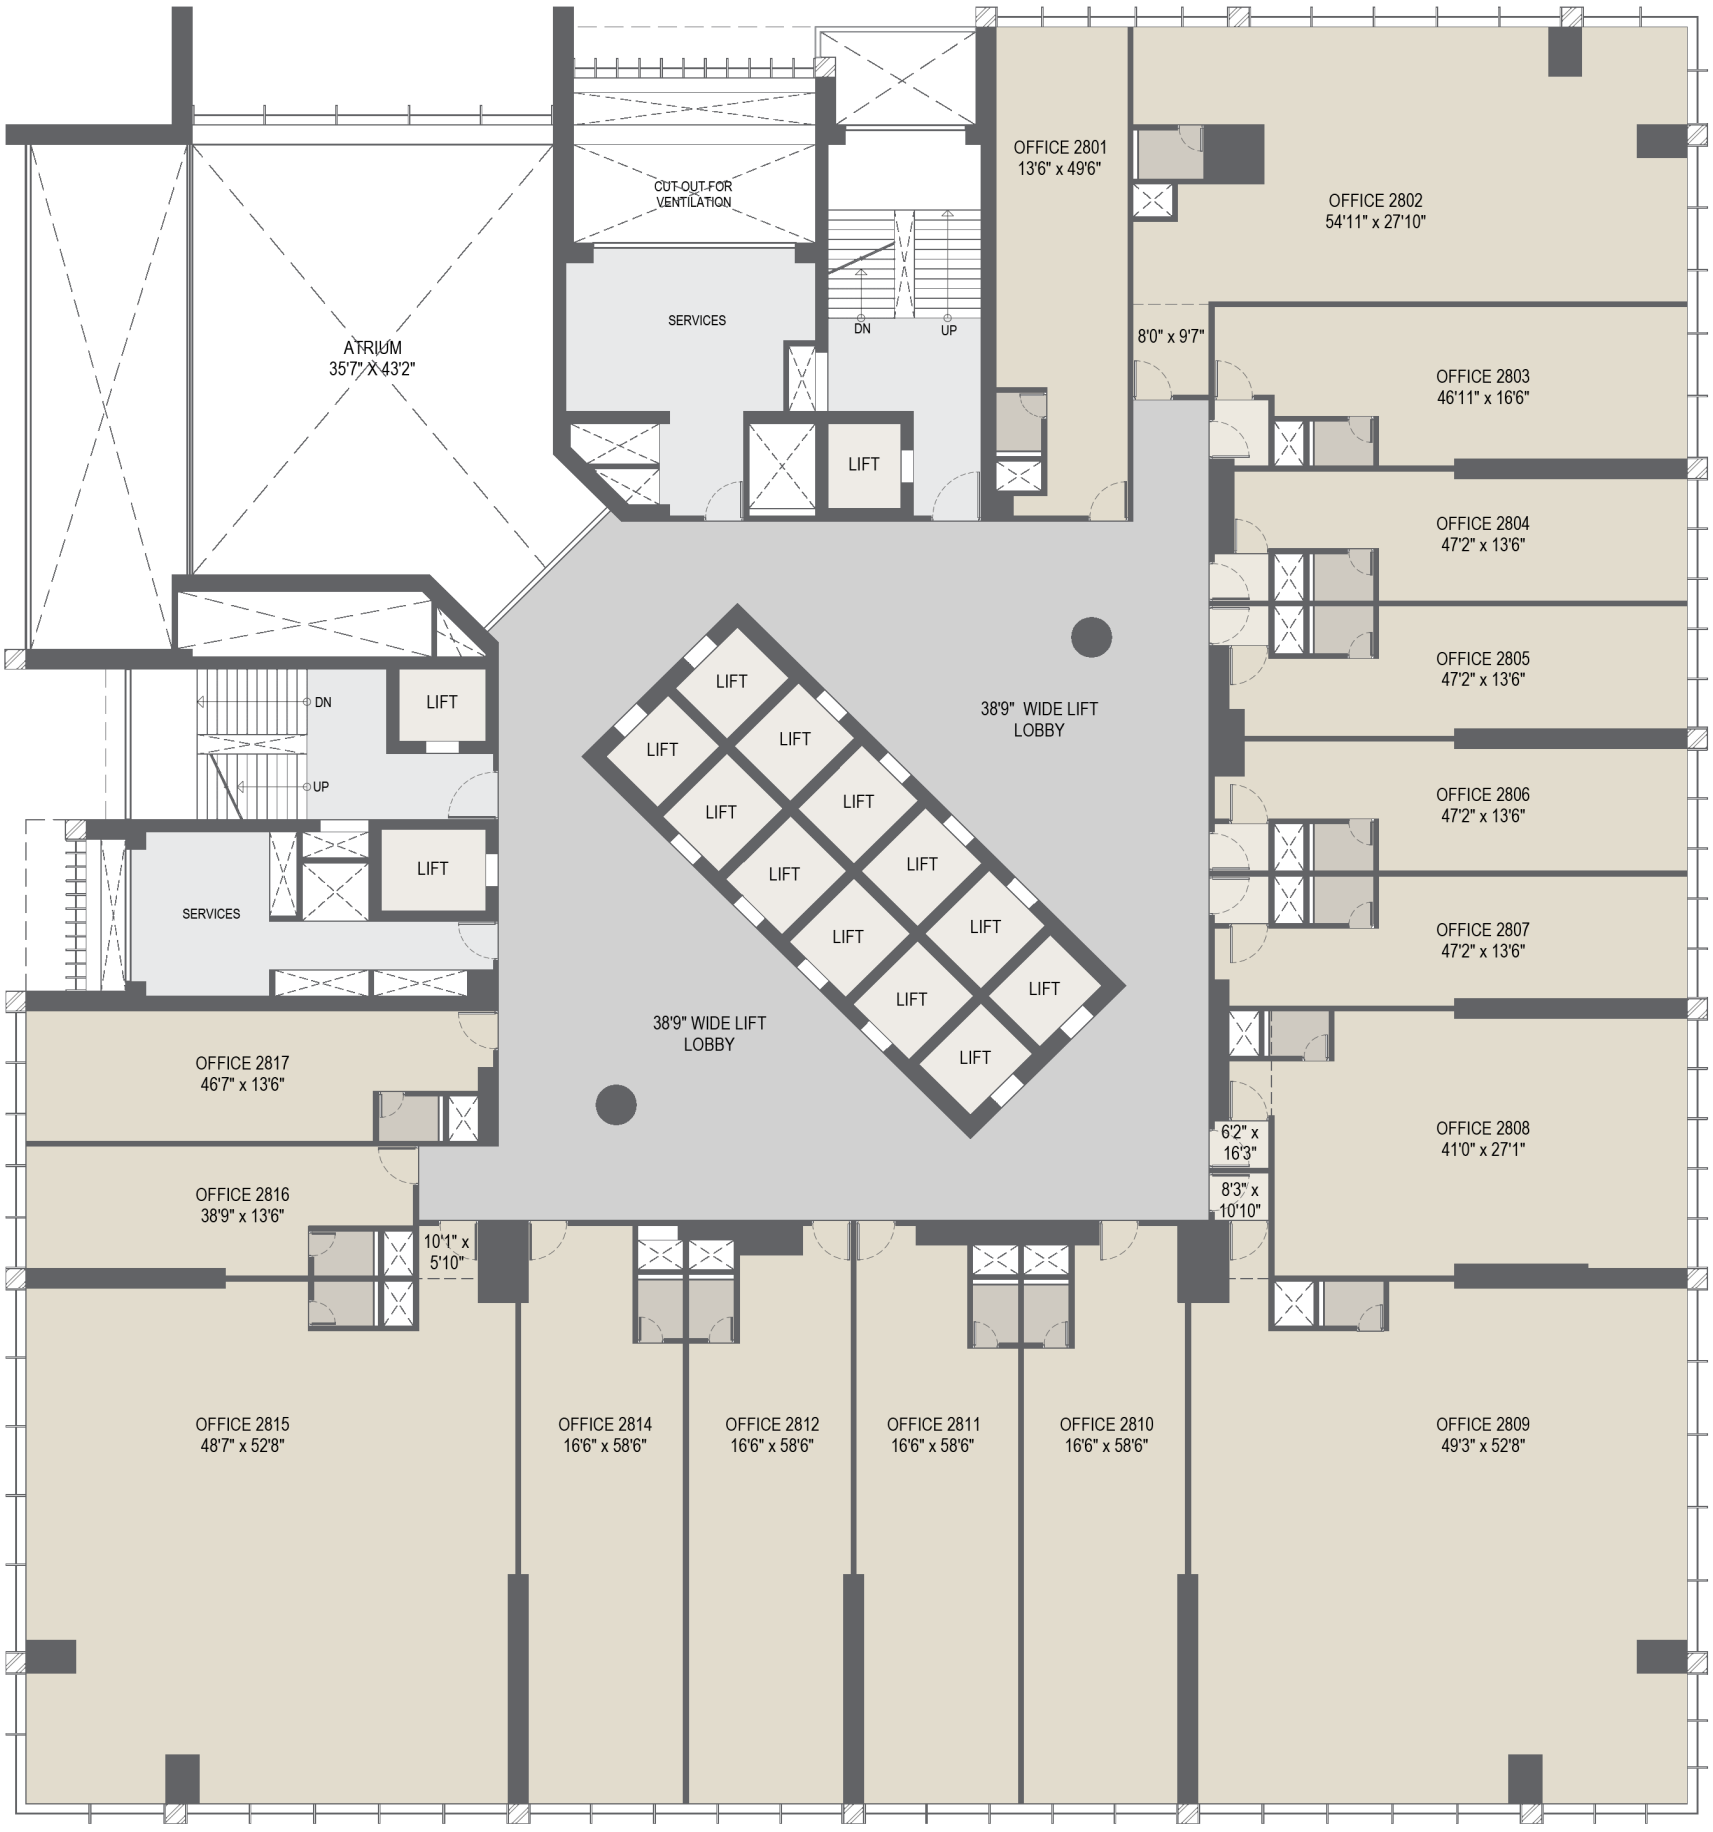


29TH FLOOR PLAN

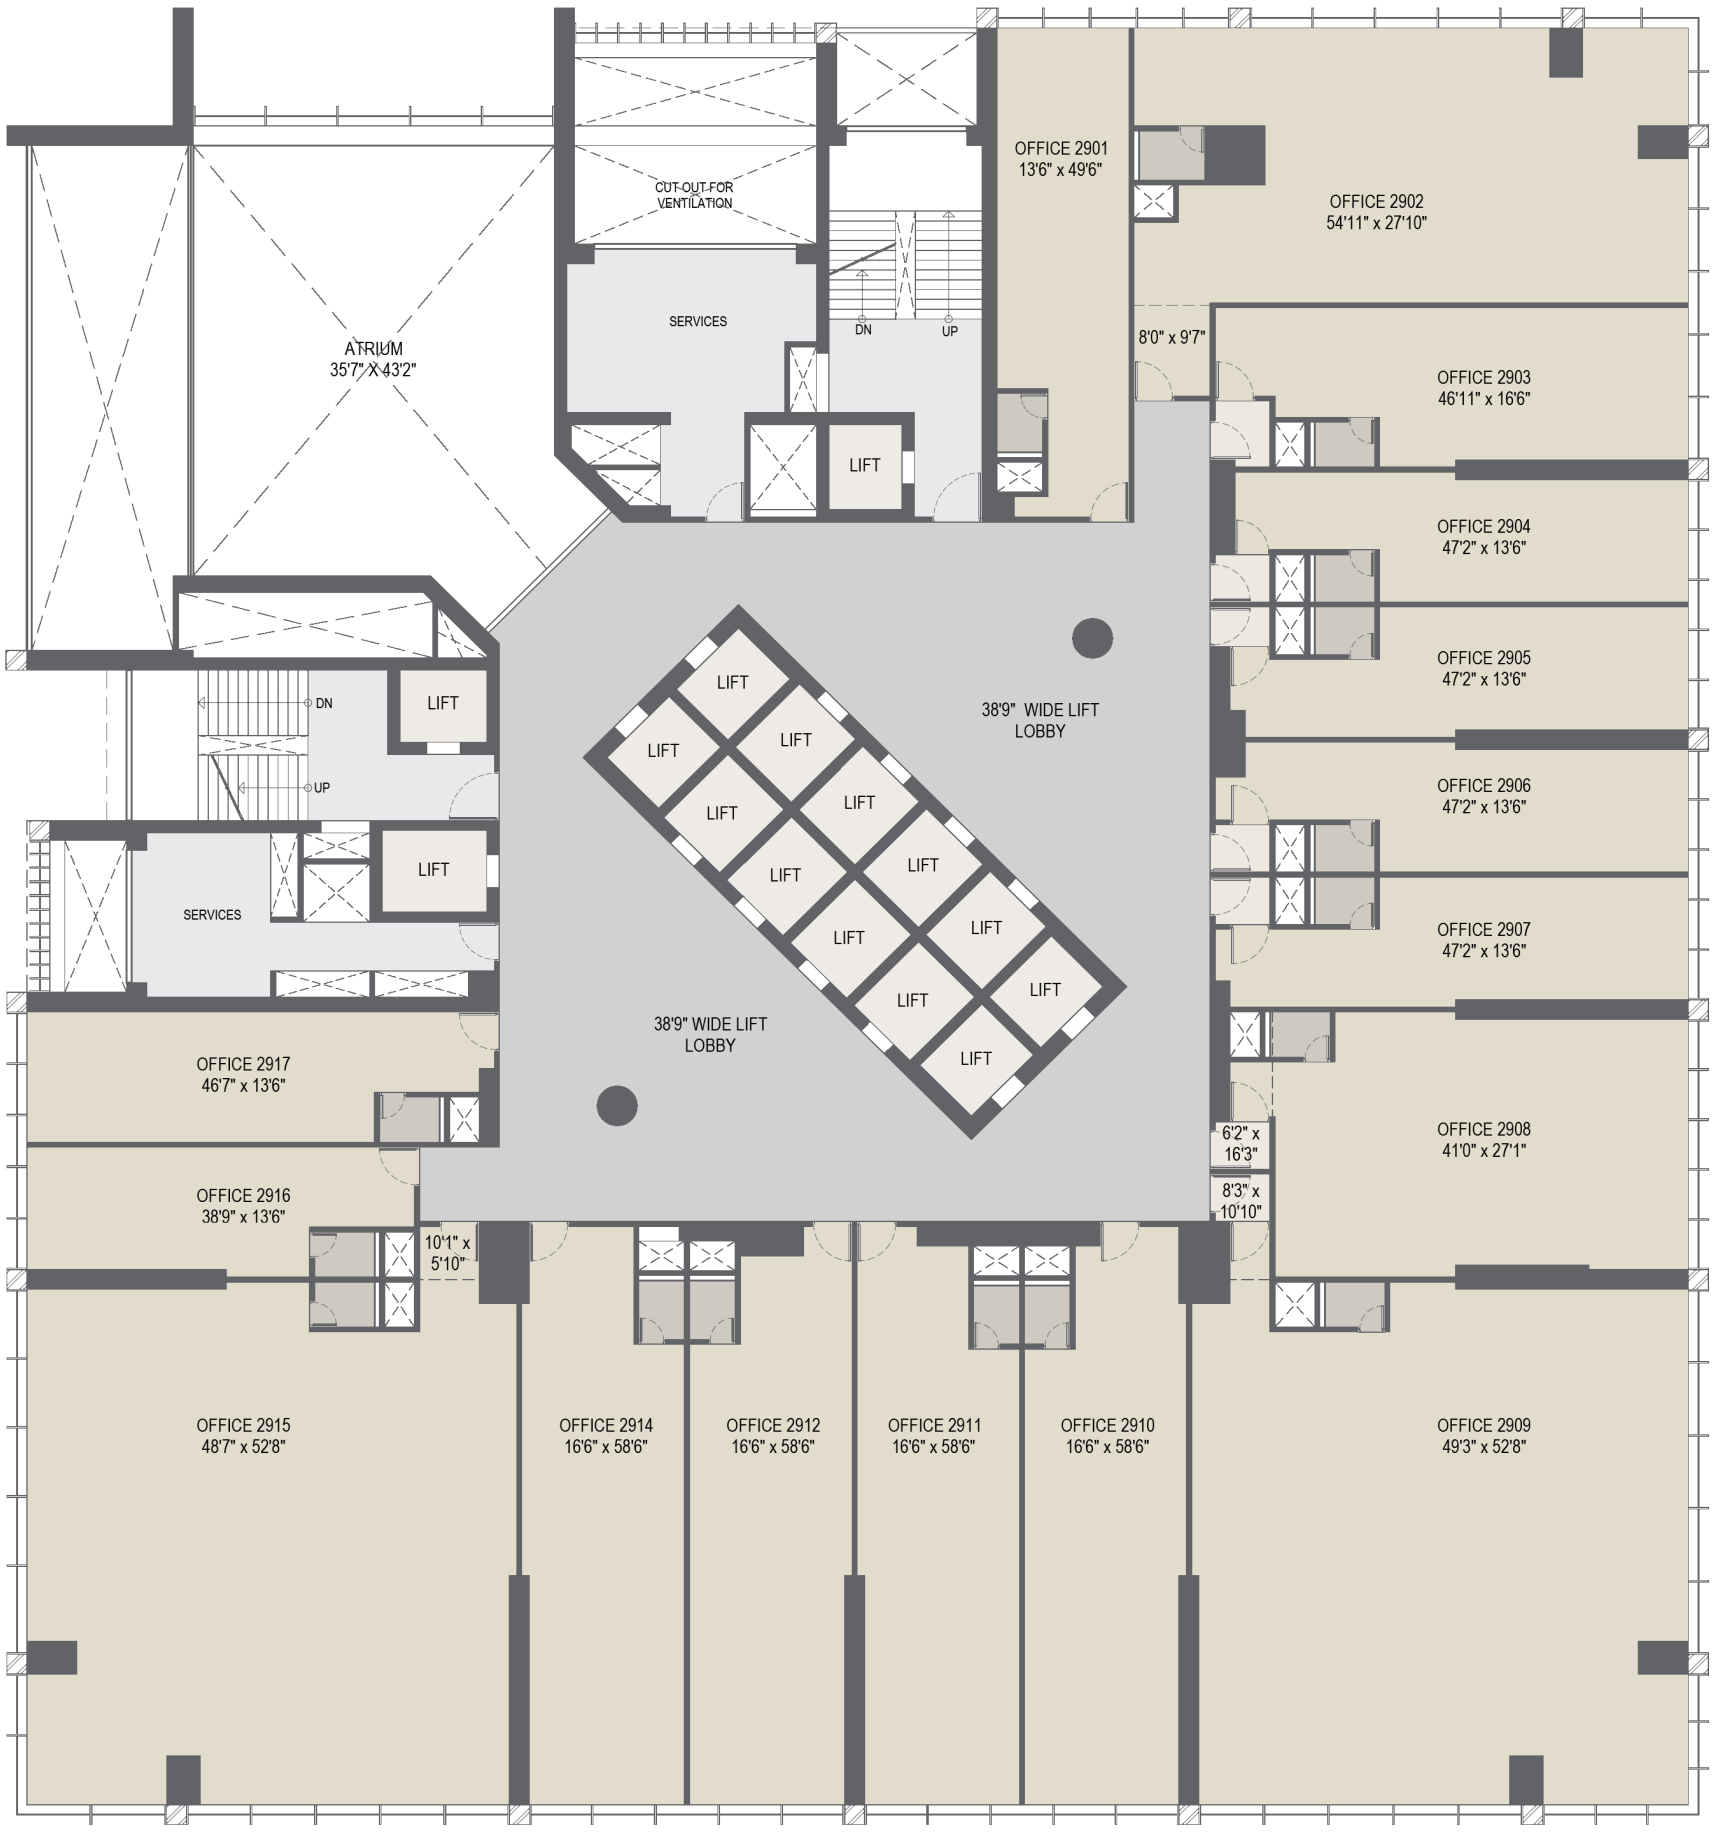


30TH FLOOR PLAN




31ST FLOOR PLAN

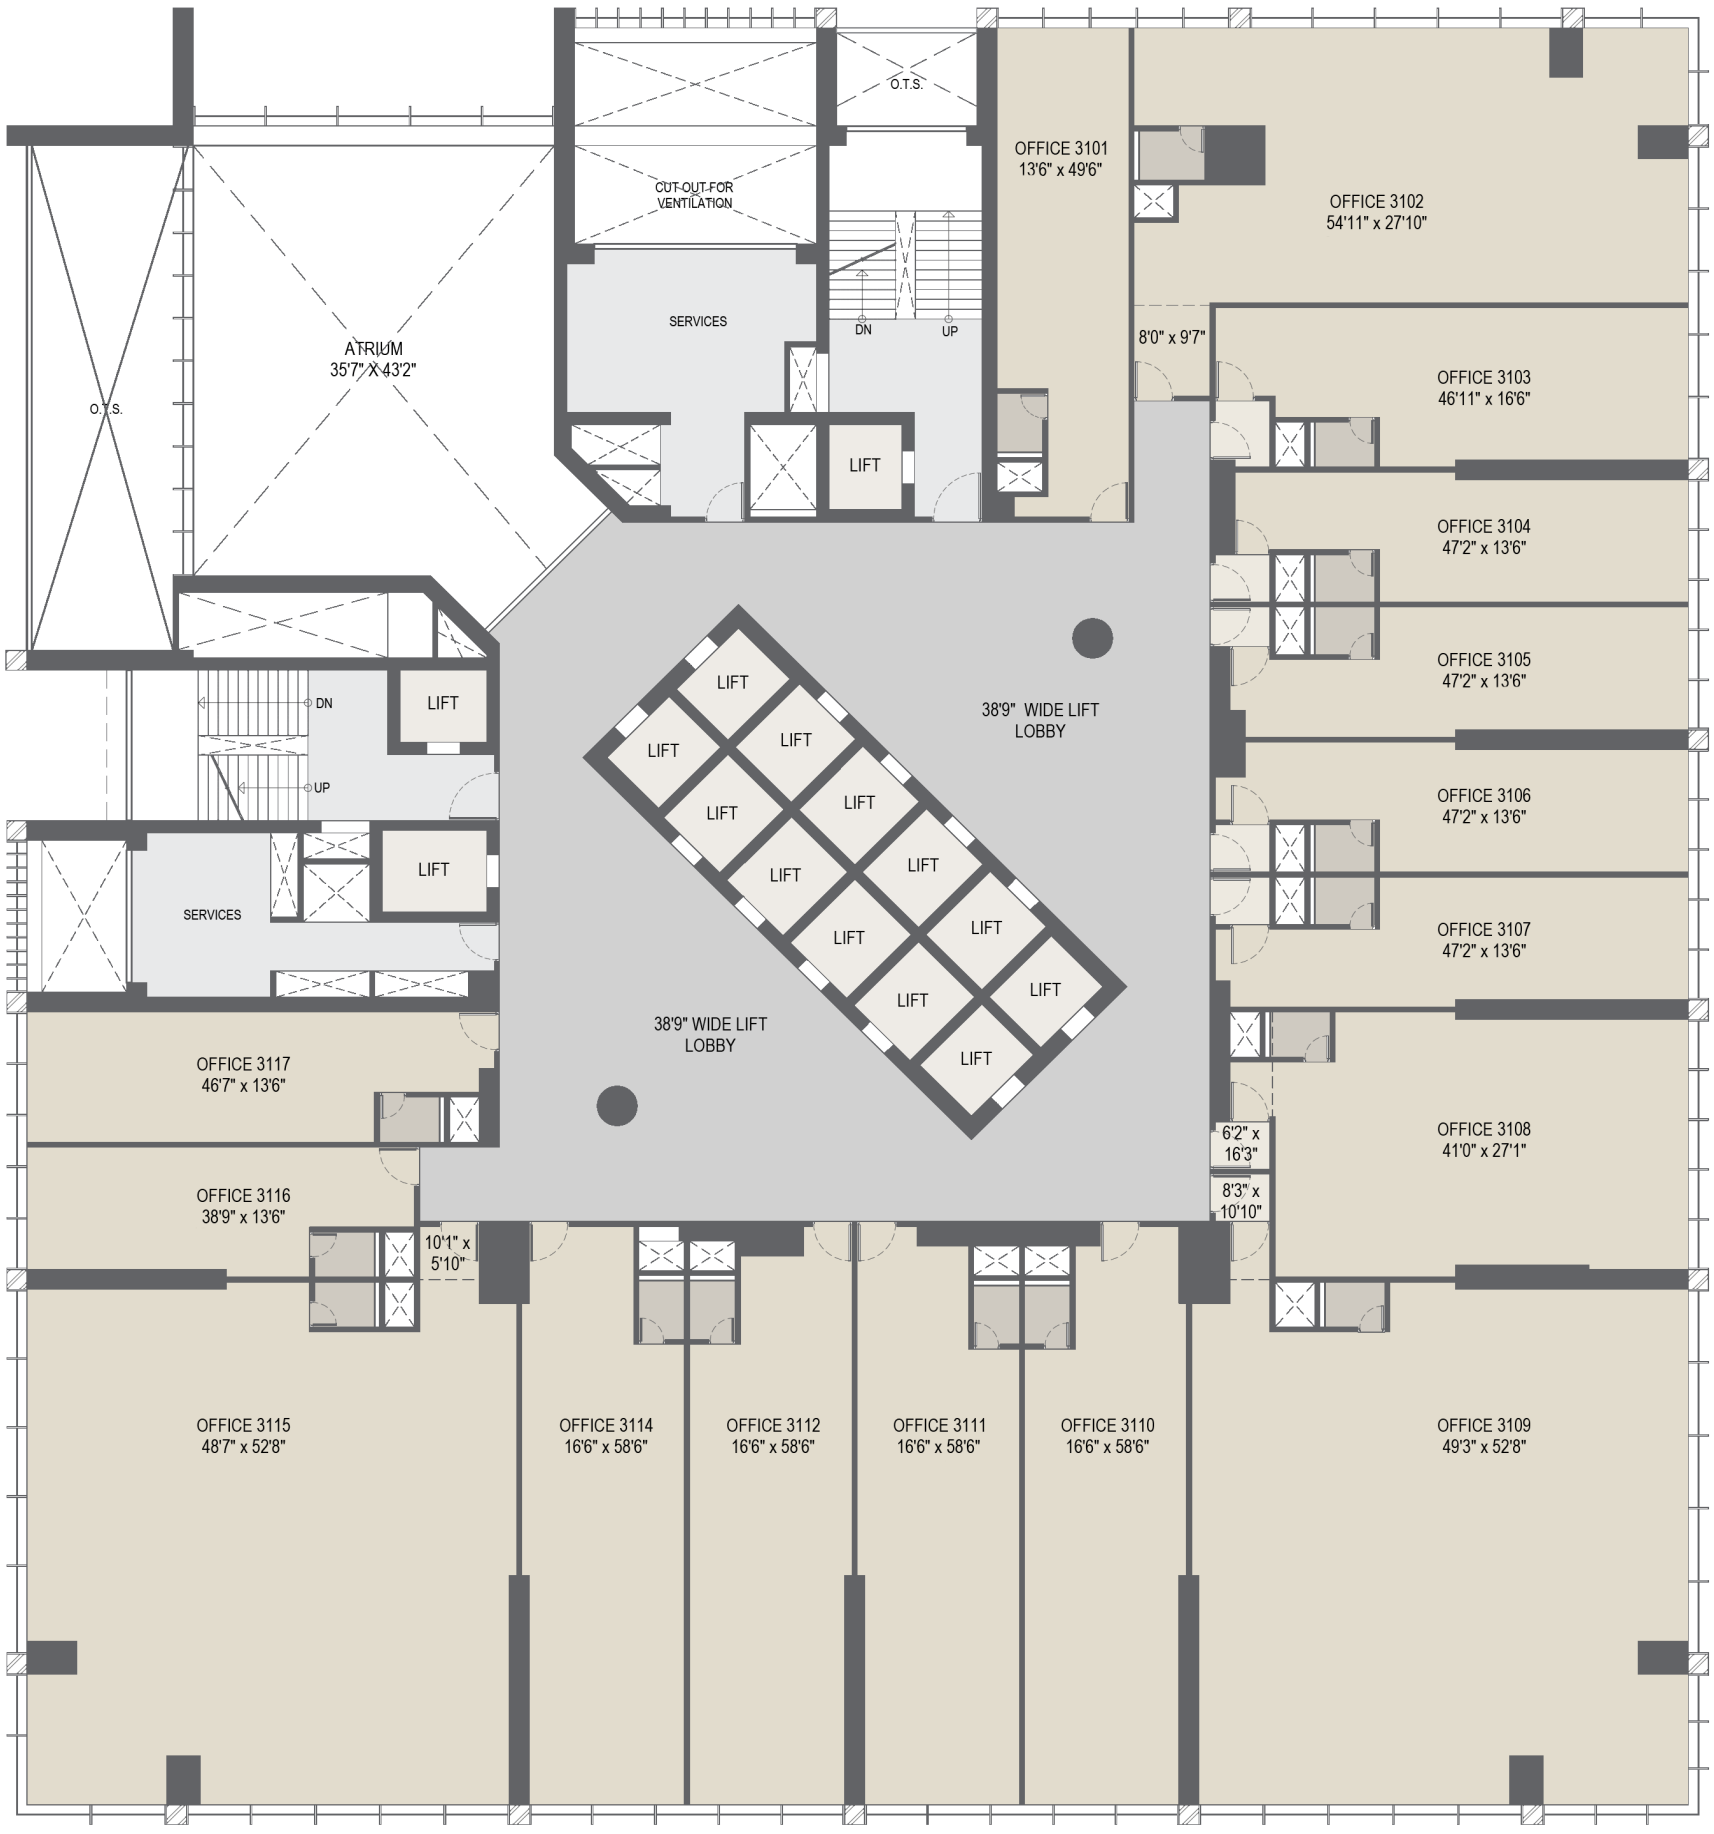

32ND FLOOR PLAN

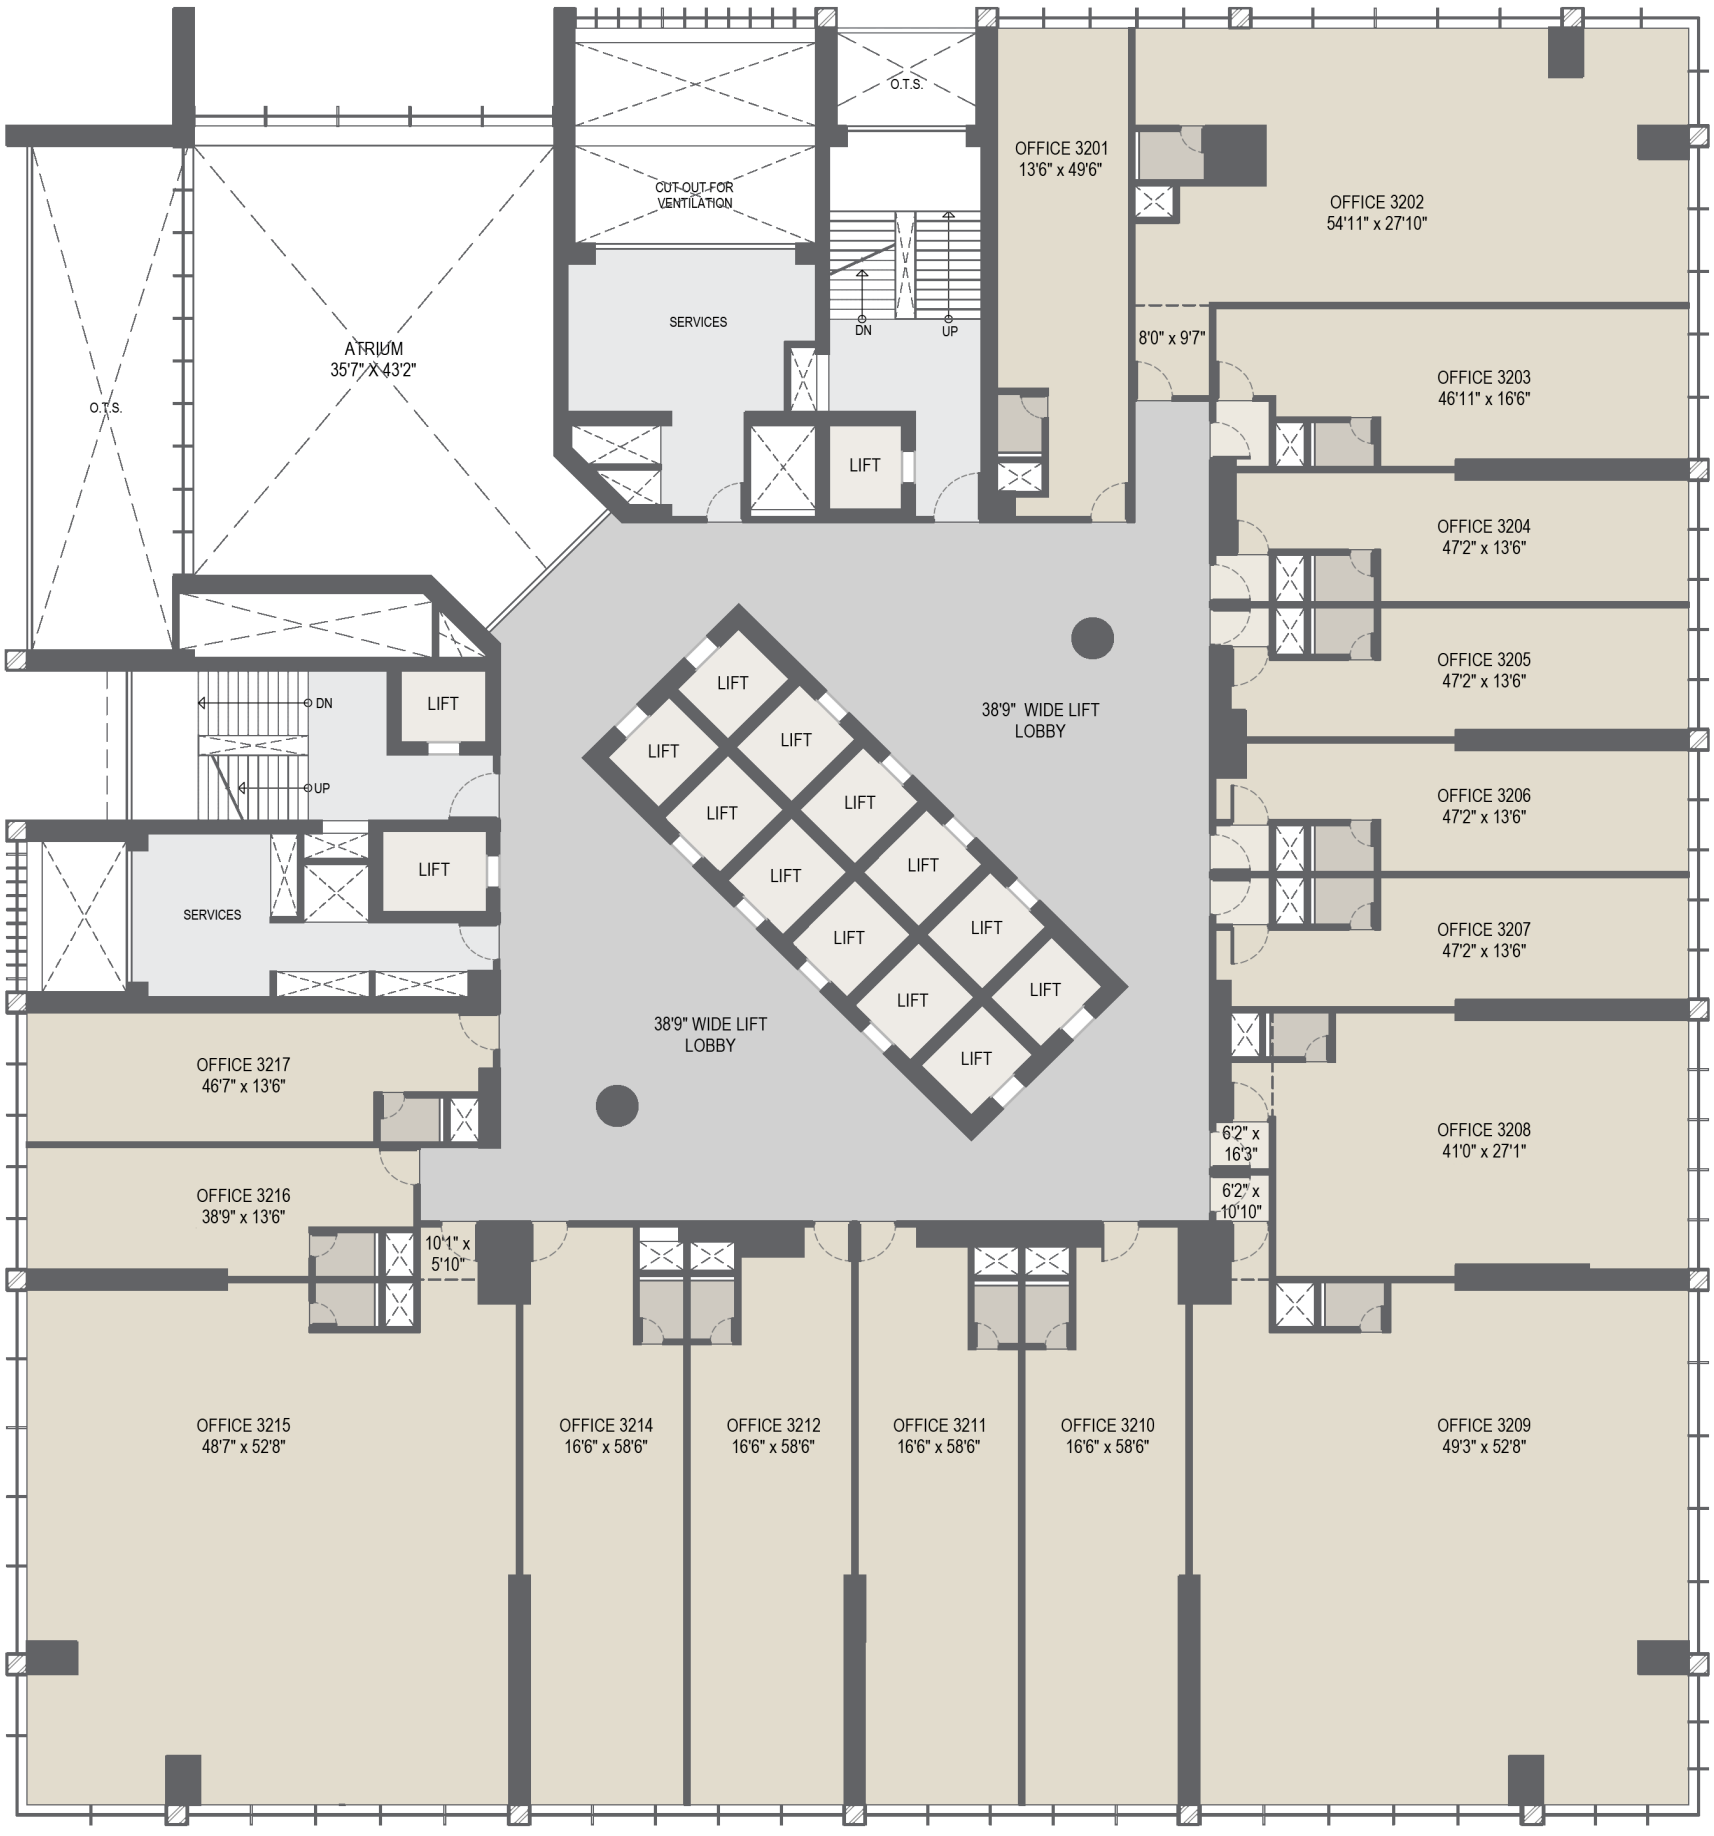

33RD FLOOR TERRACE PLAN

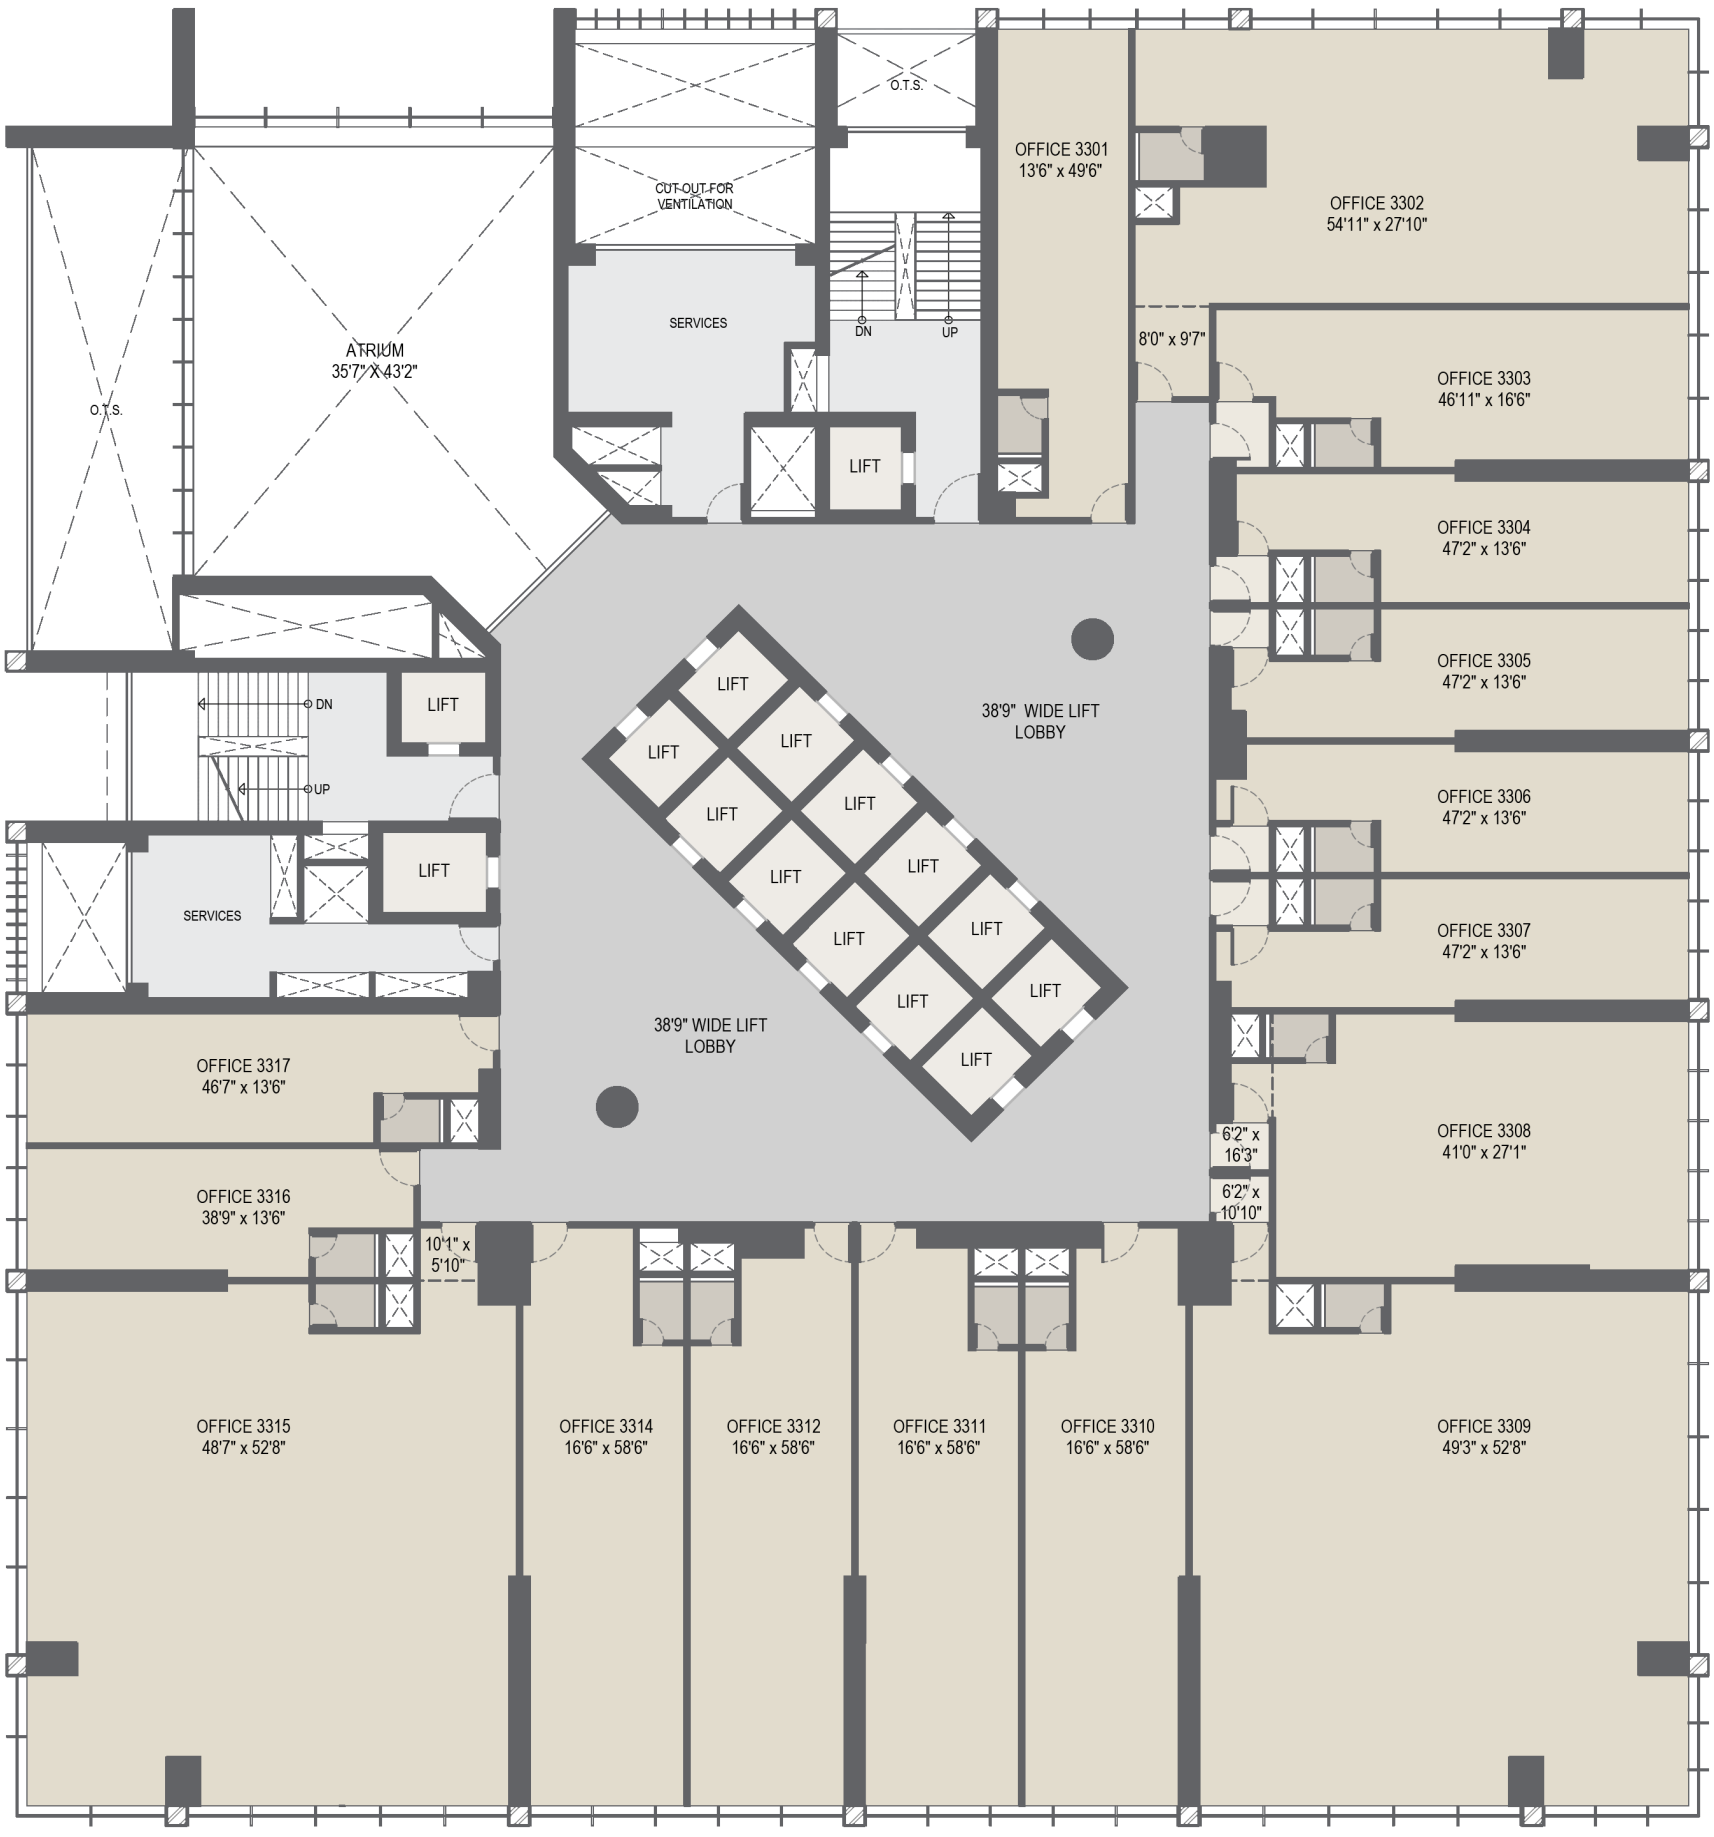

BASEMENT 01



Basement 01 Parking

Total Parking Slot - 174
Stack Parking - 173
Normal Parking - 01
Total Parking - 347
2 Wheeler Parking - 181

BASEMENT 02



Basement 02 Parking

Total Parking Slot - 164
Stack Parking - 163
Normal Parking - 01
Total Parking - 327
2 Wheeler Parking - 198

BASEMENT 03


UP
6.0 MT. WIDE RAMP
SLOPE 1:10
DRIVEWAY
2.0 M Wide Passege
DN
UP
6.0 MT. WIDE RAMP
SLOPE 1:10
DRIVEWAY
2.0 M Wide
Passege
DRIVEWAY
DRIVEWAY
DRIVEWAY

BASEMENT 04



Basement 04 Parking

Total Parking Slot - 203
Stack Parking - 201
Normal Parking - 02
Total Parking - 404
2 Wheeler Parking - 225

THANK YOU

INI DESIGN STUDIO

TREMONT

VISION FOR EXCELLENCE